W0708Z 12-14 Cross Street

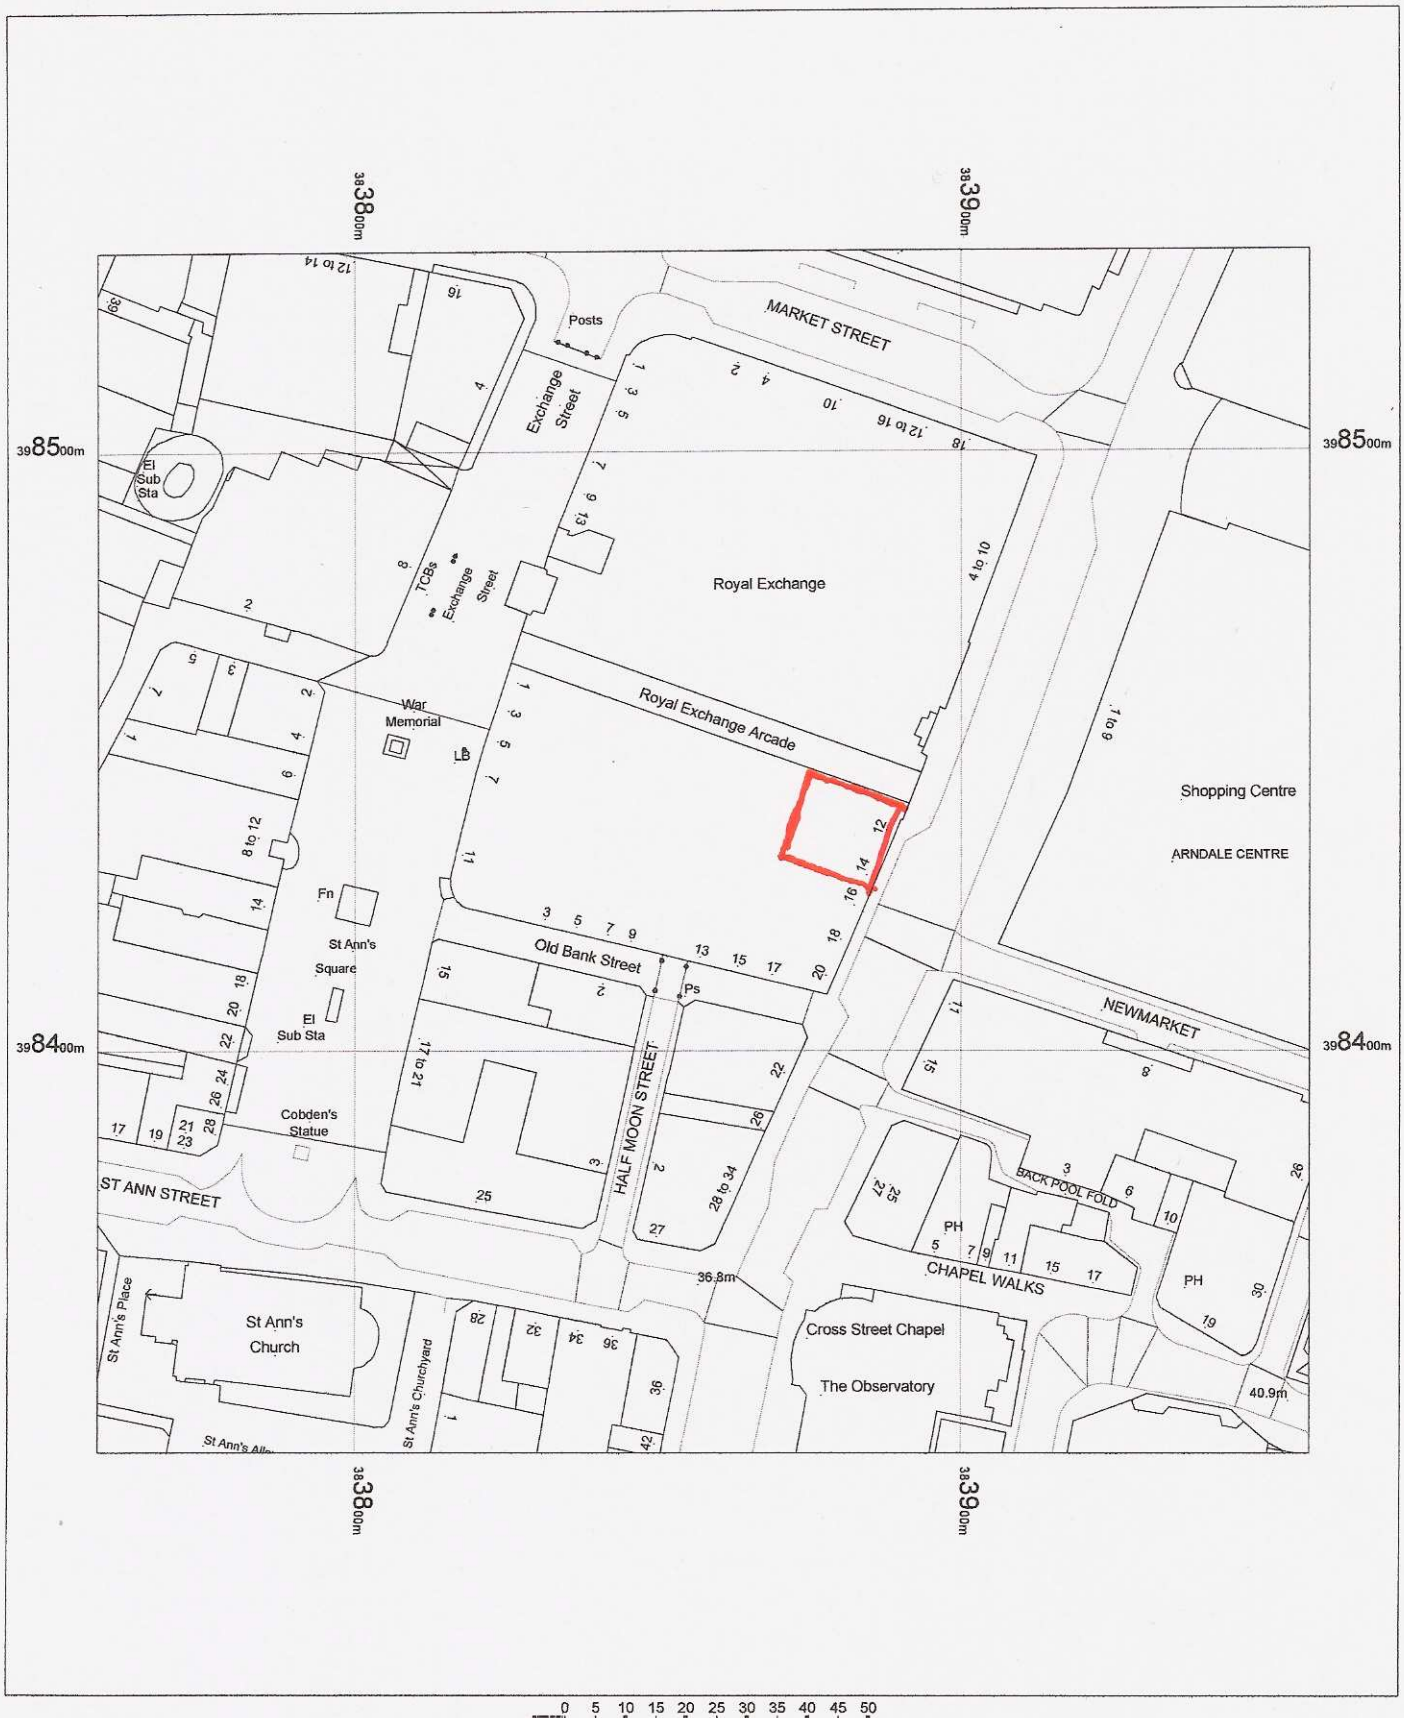

12-14 Cross Street
Manchester
M2 7AE

OS Mastermap
02 March 2011, ID: CM-00061784
www.centremapslive.co.uk

1:1250 scale print at A4, Centre: 383858 E, 398433 N

©Crown Copyright. Licence no. 10001998

N

Mapping sourced from Ordnance Survey

bluejet mapping