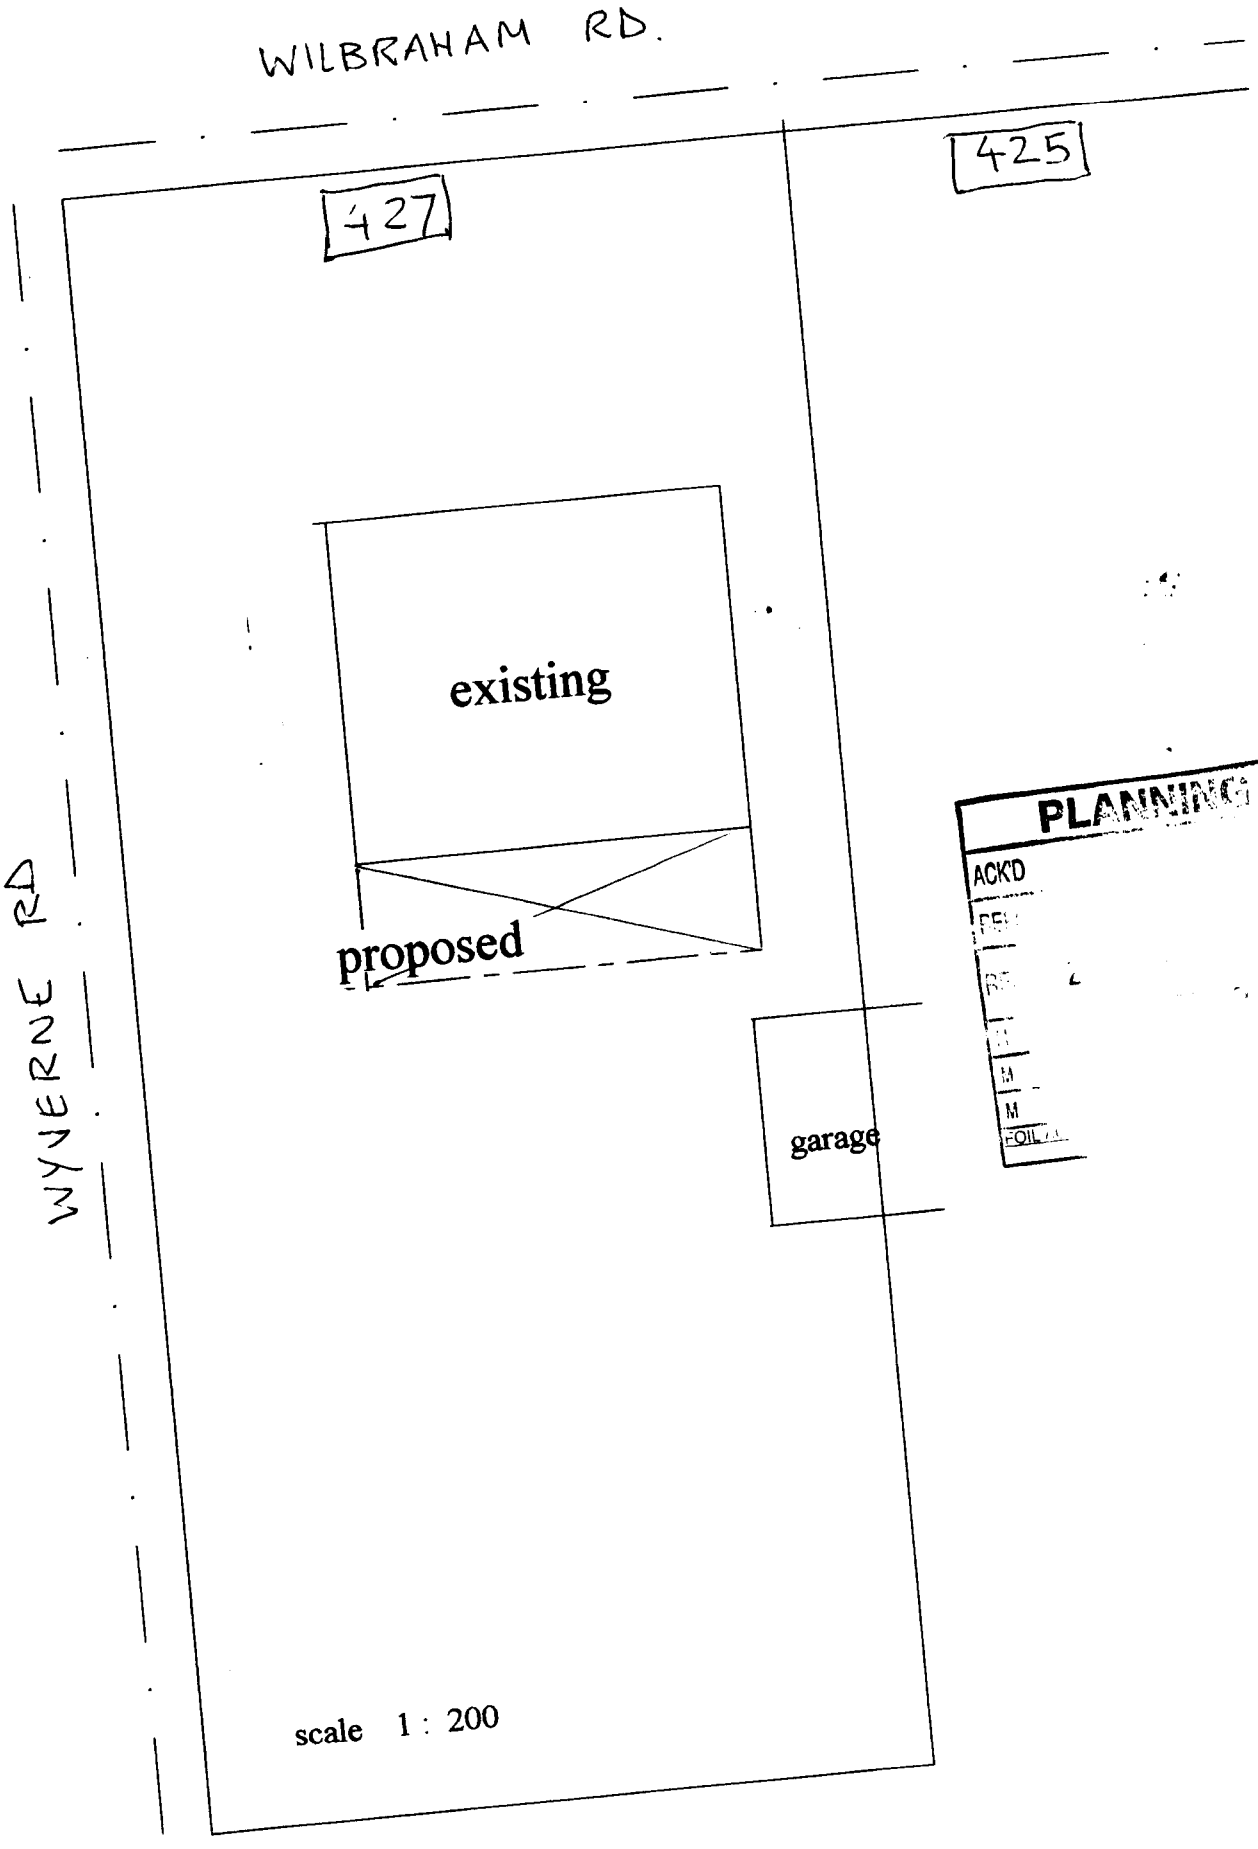

PLANNING
ACK'D

LAYOUT PLAN