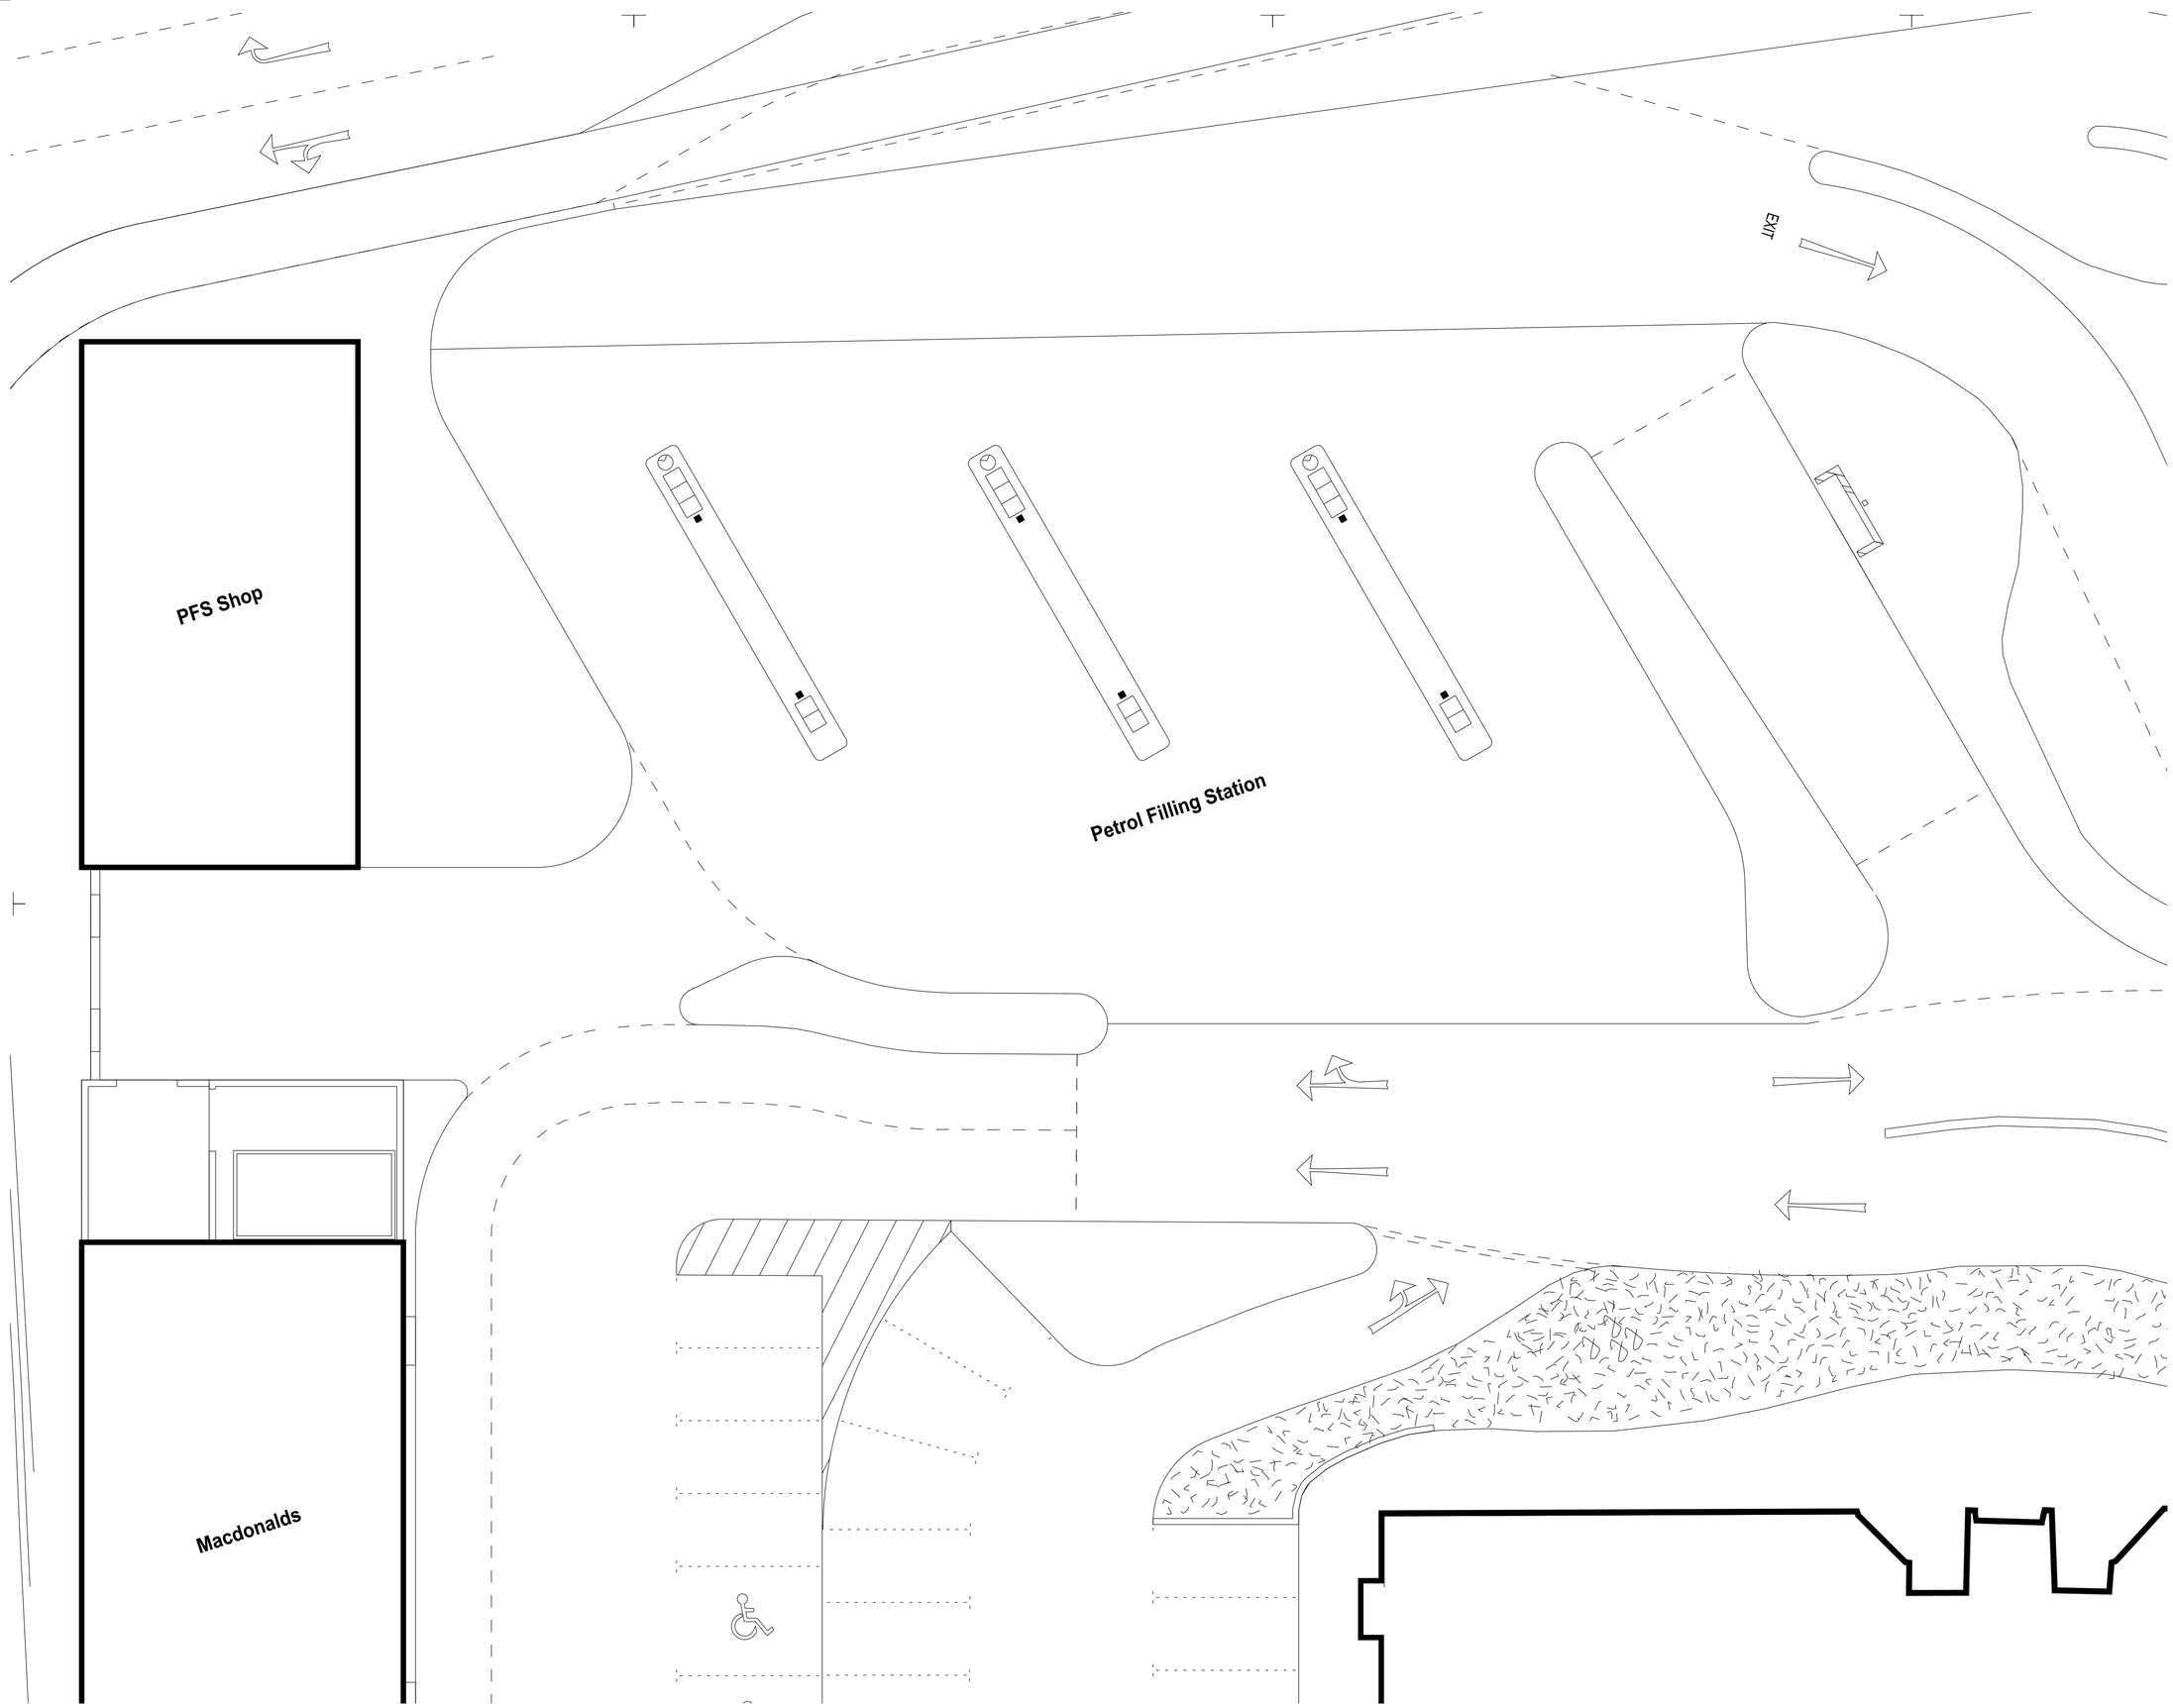


NOTES

Check all dimensions on site
Do not scale from this drawing
Report any discrepancies and omissions to HLM Architects
This Drawing is Copyright ©

P1	Planning Issue	10/08/12

REVISIONS

M 1:1250 1:50 1:20

title

Existing plan

drawing no ATM/HY (PA)02

F:\ASDA\0001 - ASDA 2012\2012\Planning Applications 2012\05 Drawings\PA\02 - Existing Site Plan.vwx

scale @ A1	drawn	rev
1:200	BJDL	P1
date	checked	
01/08/2012	*	
	date plotted	
	Fri Aug 17 12:30:40 2012	

project

Proposed ATM Pod Located At The Petrol Filling Station

client

ASDA Harpurhey
North City Shopping Centre
Manchester M9 4DJ

client

ASDA

HLM ARCHITECTS
2nd Floor, The Ruskin Building,
Tudor Square, SHEFFIELD S1 2LA
Tel: 0114 263 9600 Fax: 0114 263 9650

LONDON GUILDFORD SHEFFIELD GLASGOW BELFAST
HLMAD LTD