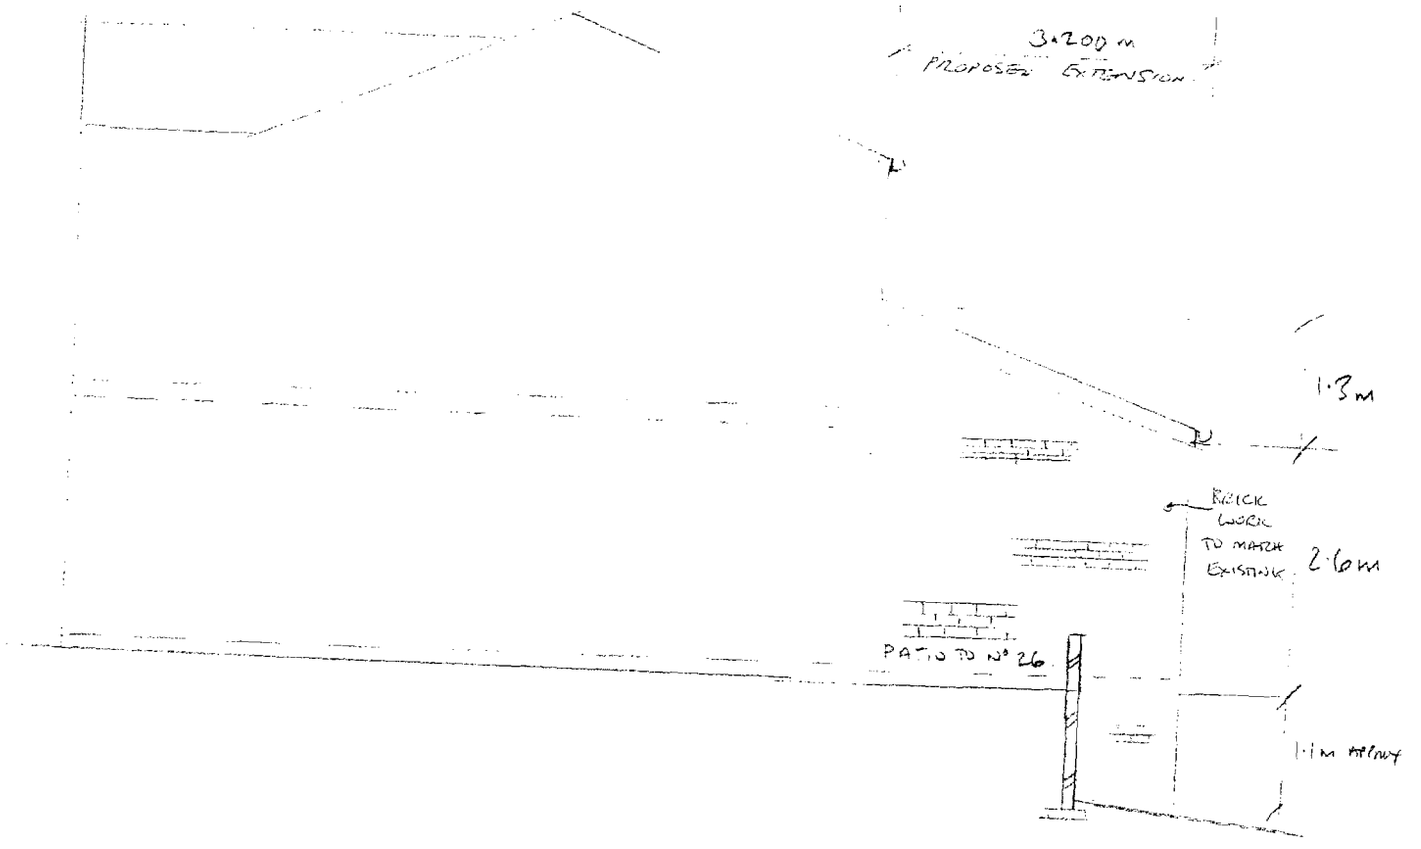


SECTIONAL ELEVATION ON PARTY WALL WITH N° 26
(1:50 SCALE AT A3.

2135

REAR EXTENSION TO FORM ADDITIONAL LIVING SPACE

28 NORTHDALE ROAD
BURNAGE
MANCHESTER
M19 1JD
442 7116

PL2 | 1:50 (A3) 5-6-8

PLANNING

ACK'D

REPLIED

RECD 09 JUN 2008

	INIT REC'D	DATE
M		
M		
M		
FOR ACTION M		