
Crab Lane Primary School
Crab Lane
Higher Blackley
Manchester
M9 8NB

CD - 2 MAY 2008

Scale 1:1250 @ A4

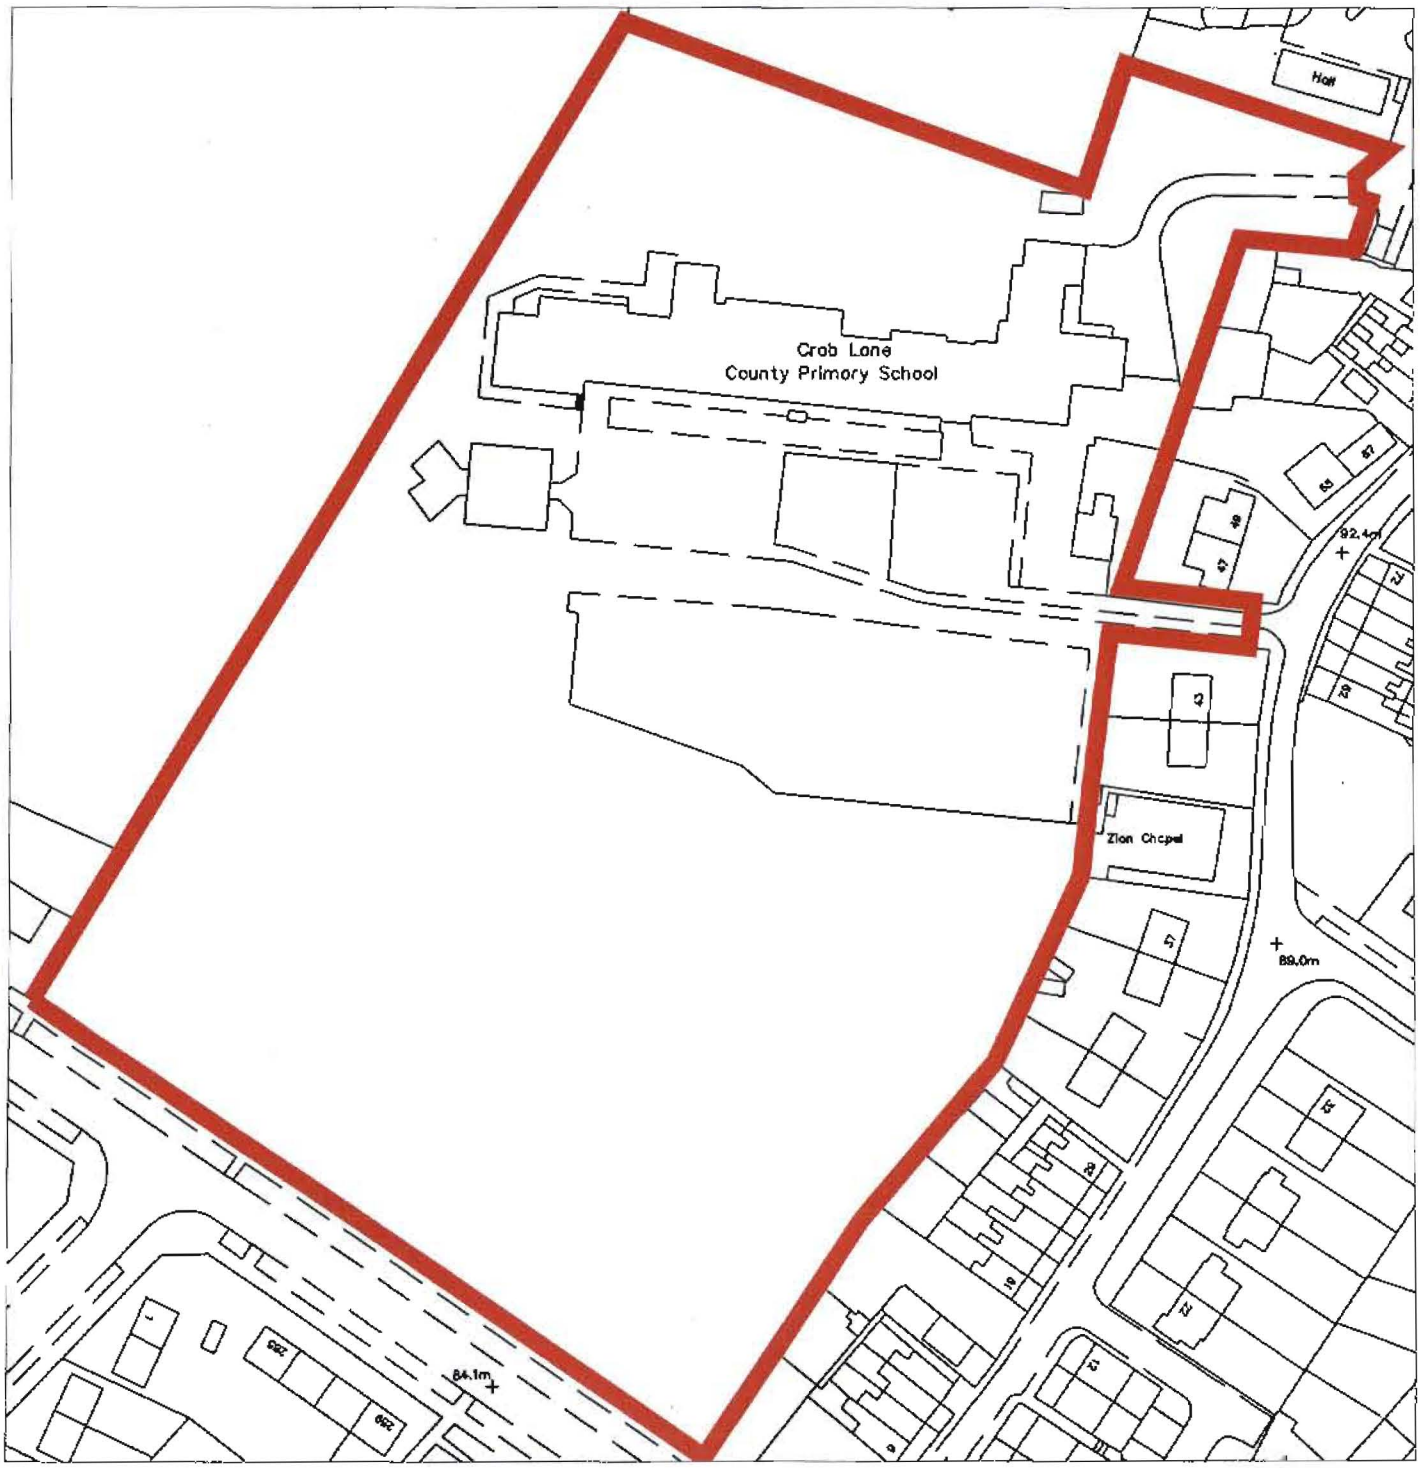

Based upon the Ordnance Survey mapping with the permission of the Controller of Her Majesty's Stationery Office (c) Crown copyright. Unauthorised reproduction infringes Crown copyright and may lead to prosecution or civil proceedings.

Manchester City Council No. LA076236