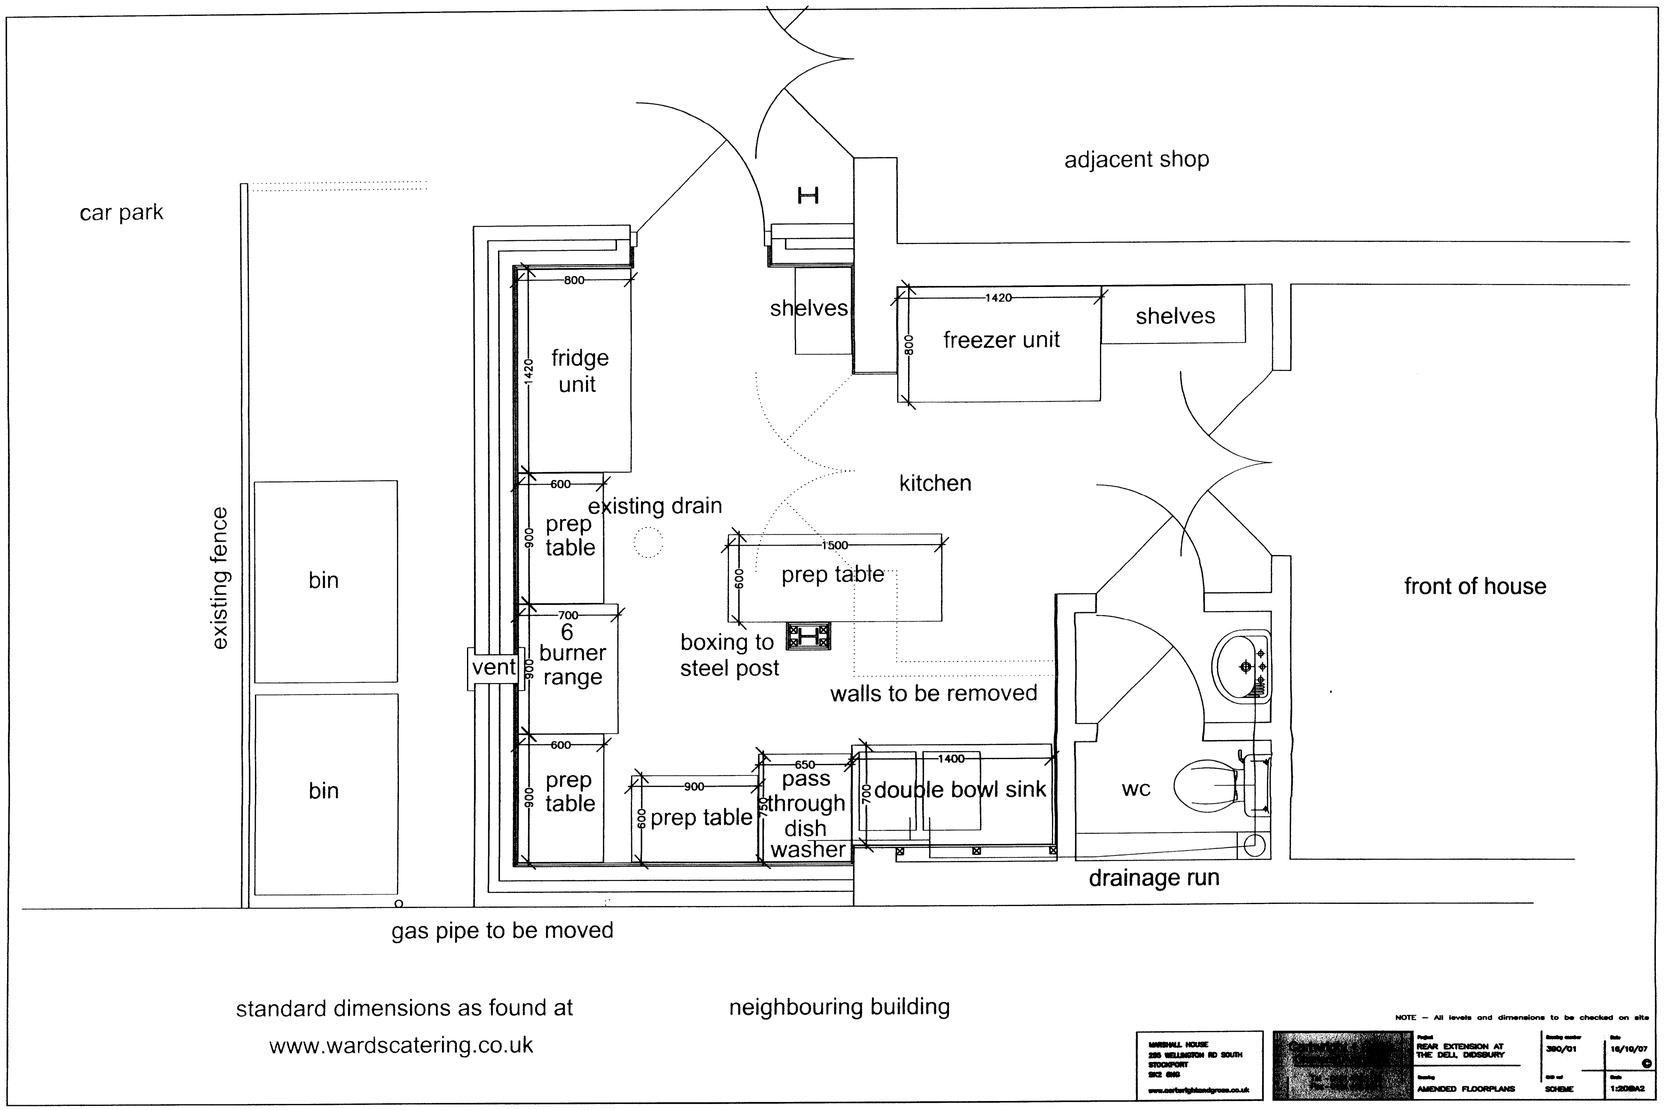

NOTE – All levels and dimensions to be checked on site

MARSHALL HOUSE
255 WELLINGTON RD SOUTH
STOCKPORT
SK2 6NG
www.carterlightandgross.co.uk

Project: REAR EXTENSION AT THE DELL, DIDSBURY
Drawing number: 390/01
Date: 16/10/07
Drawing: AMENDED FLOORPLANS
Job ref: SCHEME
Scale: 1:20@A2