AMENDMENTS:

Ref.	By:	Date	Description:
A	JLF	01-04-08	LOCATION PLAN AMENDED

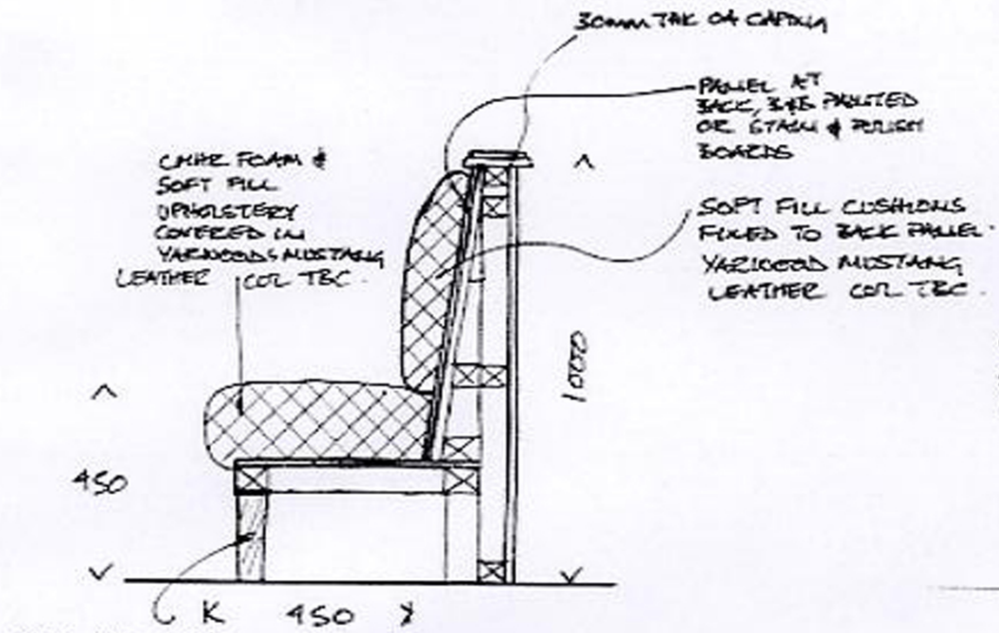

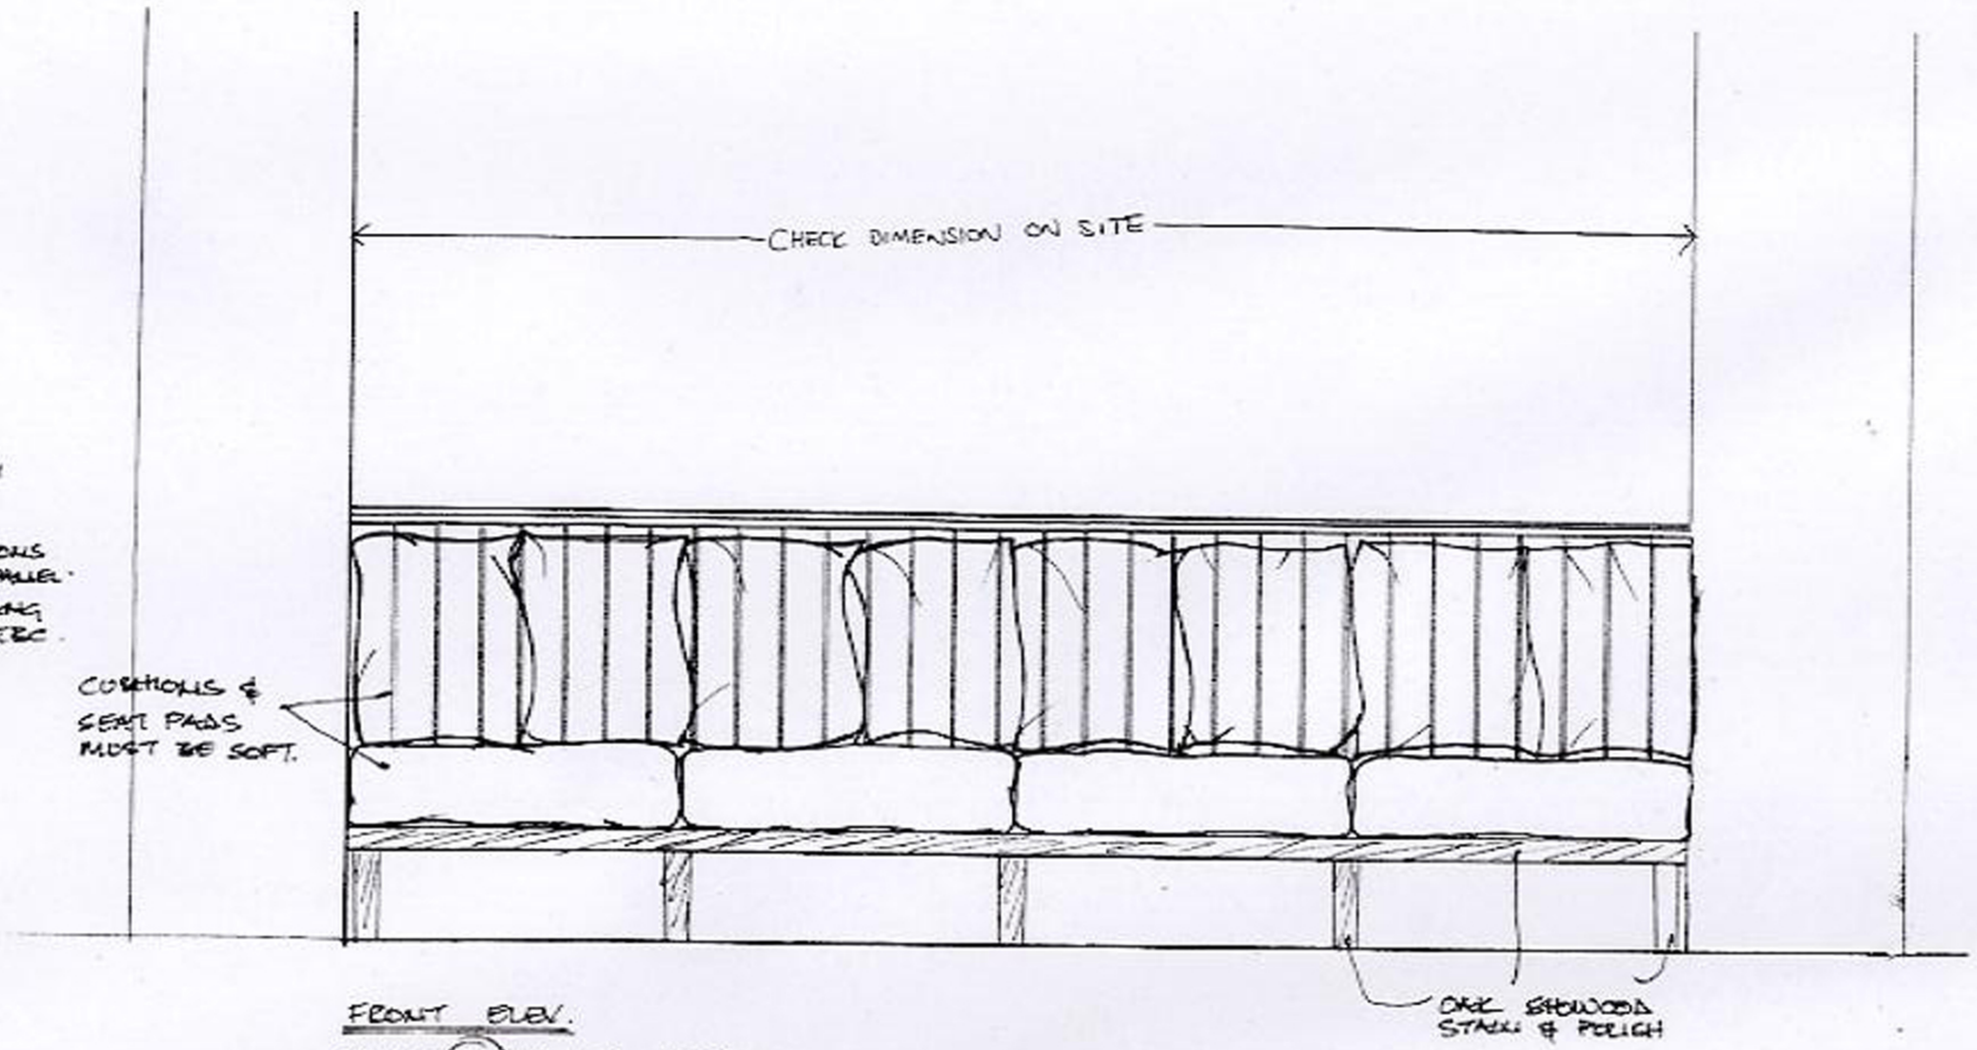

FRONT ELEV.
TYPE (B) FIXED SEATING.

NOTE: ALL FIXED FURNITURE SUBJECT TO SITE SURVEY BEFORE MANUFACTURE

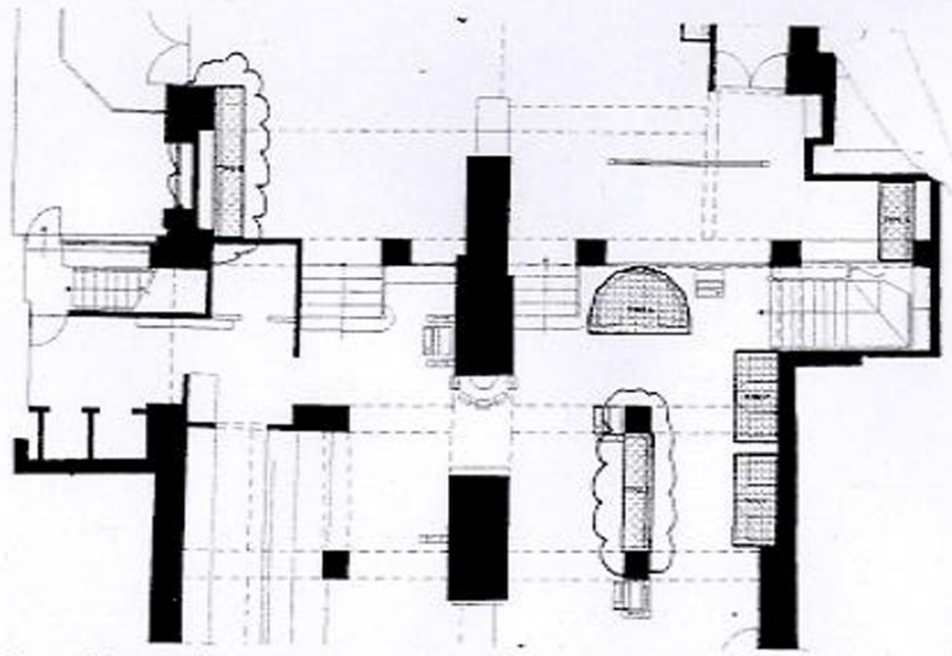

Part Key Plan 1:100

Upholstery Note:

All upholstery works are to comply with the composite requirements of BS5852, parts 1 & 2 source 5 (or BS7176 predictive, composite testing). Composite fire test certification from an independant testing house and to the satisfaction of the fire officer is to be supplied by the upholsterer.

Construction Note:

Use figured dimensions only. All site dimensions should be checked prior to manufacture. DO NOT SCALE.

Above all, if anything is in doubt, contact the designer at Harrison Design on 0121 312 3030

HARRISON DESIGN Co

15 Coleshill St, Sutton Coldfield, Birmingham B72 1SD
Telephone 0121-321 3030 Fax 0121-321 3035
e-mail : technical@harrisondesign.co.uk

CLIENT: Mitchells & Butlers

PROJECT: Tarsus
Piccadilly Manchester

DRG TITLE: Fixed Furniture Layout
Details Type B Bench

SCALE @ A0	As Shown		
DATE	26-11-07	DRN BY	JLF
JOB NO	1605	DRG NO	27A

©This drawing is the property of Harrison Design Company Ltd. Copyright is reserved by them and the drawing is issued on condition that it is not copied either wholly or part without the consent in writing of Harrison design Company Ltd. Figured dimensions to take preference over those scaled. All dimensions to be checked on site before commencement of any work or shop drawings. This drawing is to be read in