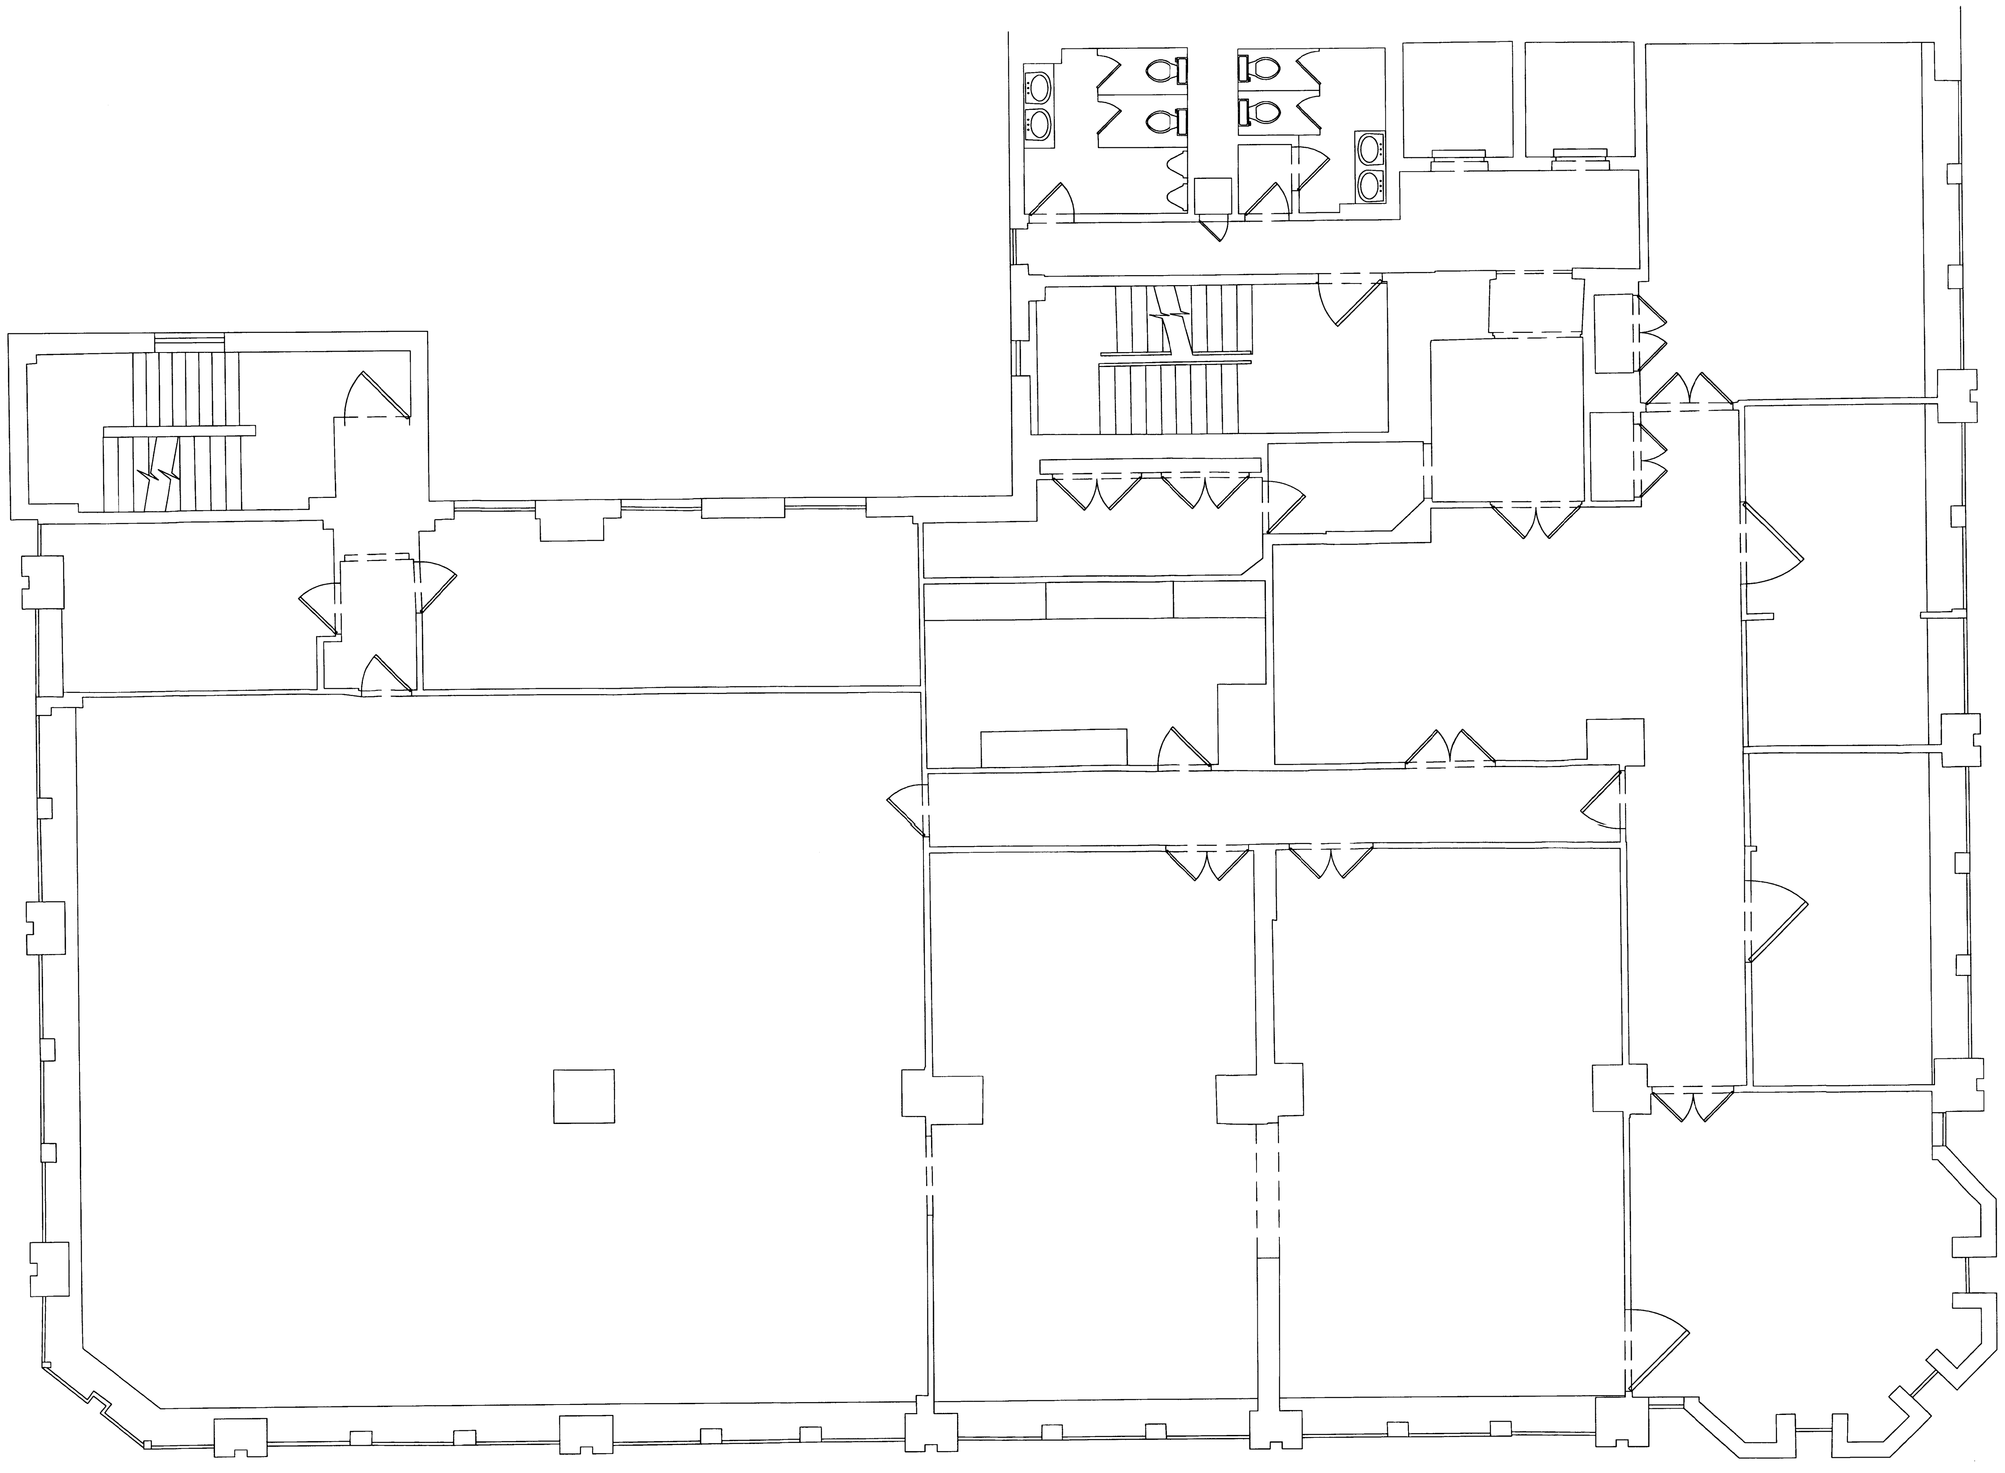

© A.P.E. Design
A.P.E. Design shall have no responsibility for any use made of this document other than for that which it was prepared and issued.

Rev	Details	Date	Signed

PLANNING

A.P.E. Design
Chadwick House
Birchwood Park
Warrington
WA3 6AE
Tel: 01925 [illegible]
Fax: 01925 [illegible]
www.apepm.co.uk

APE Design

Client

MAGNUS

Project

19-21 SPRING GARDENS
MANCHESTER

Title

EXISTING
FIRST FLOOR PLAN

Date: JAN '08
Job. No: APE116
Scale @ A0: 1:50
Drg. No: (200)903

Drawn: JM
Checked: JHM
Approved: JHM
Revision: P1

© A.P.E. DESIGN - CAD ORIGINAL - NOT TO BE MODIFIED BY HAND

\\Apeserv01\public\...\JOBS\APE116 MAG Tooled House\13.20 Drawing Registers & Drawings\13.01 APE Drawing Register & Drawings\13.01.08 Preliminary\APE116_2003\4900_First Floor Existing.dwg, 06/08/2008 10:18:17