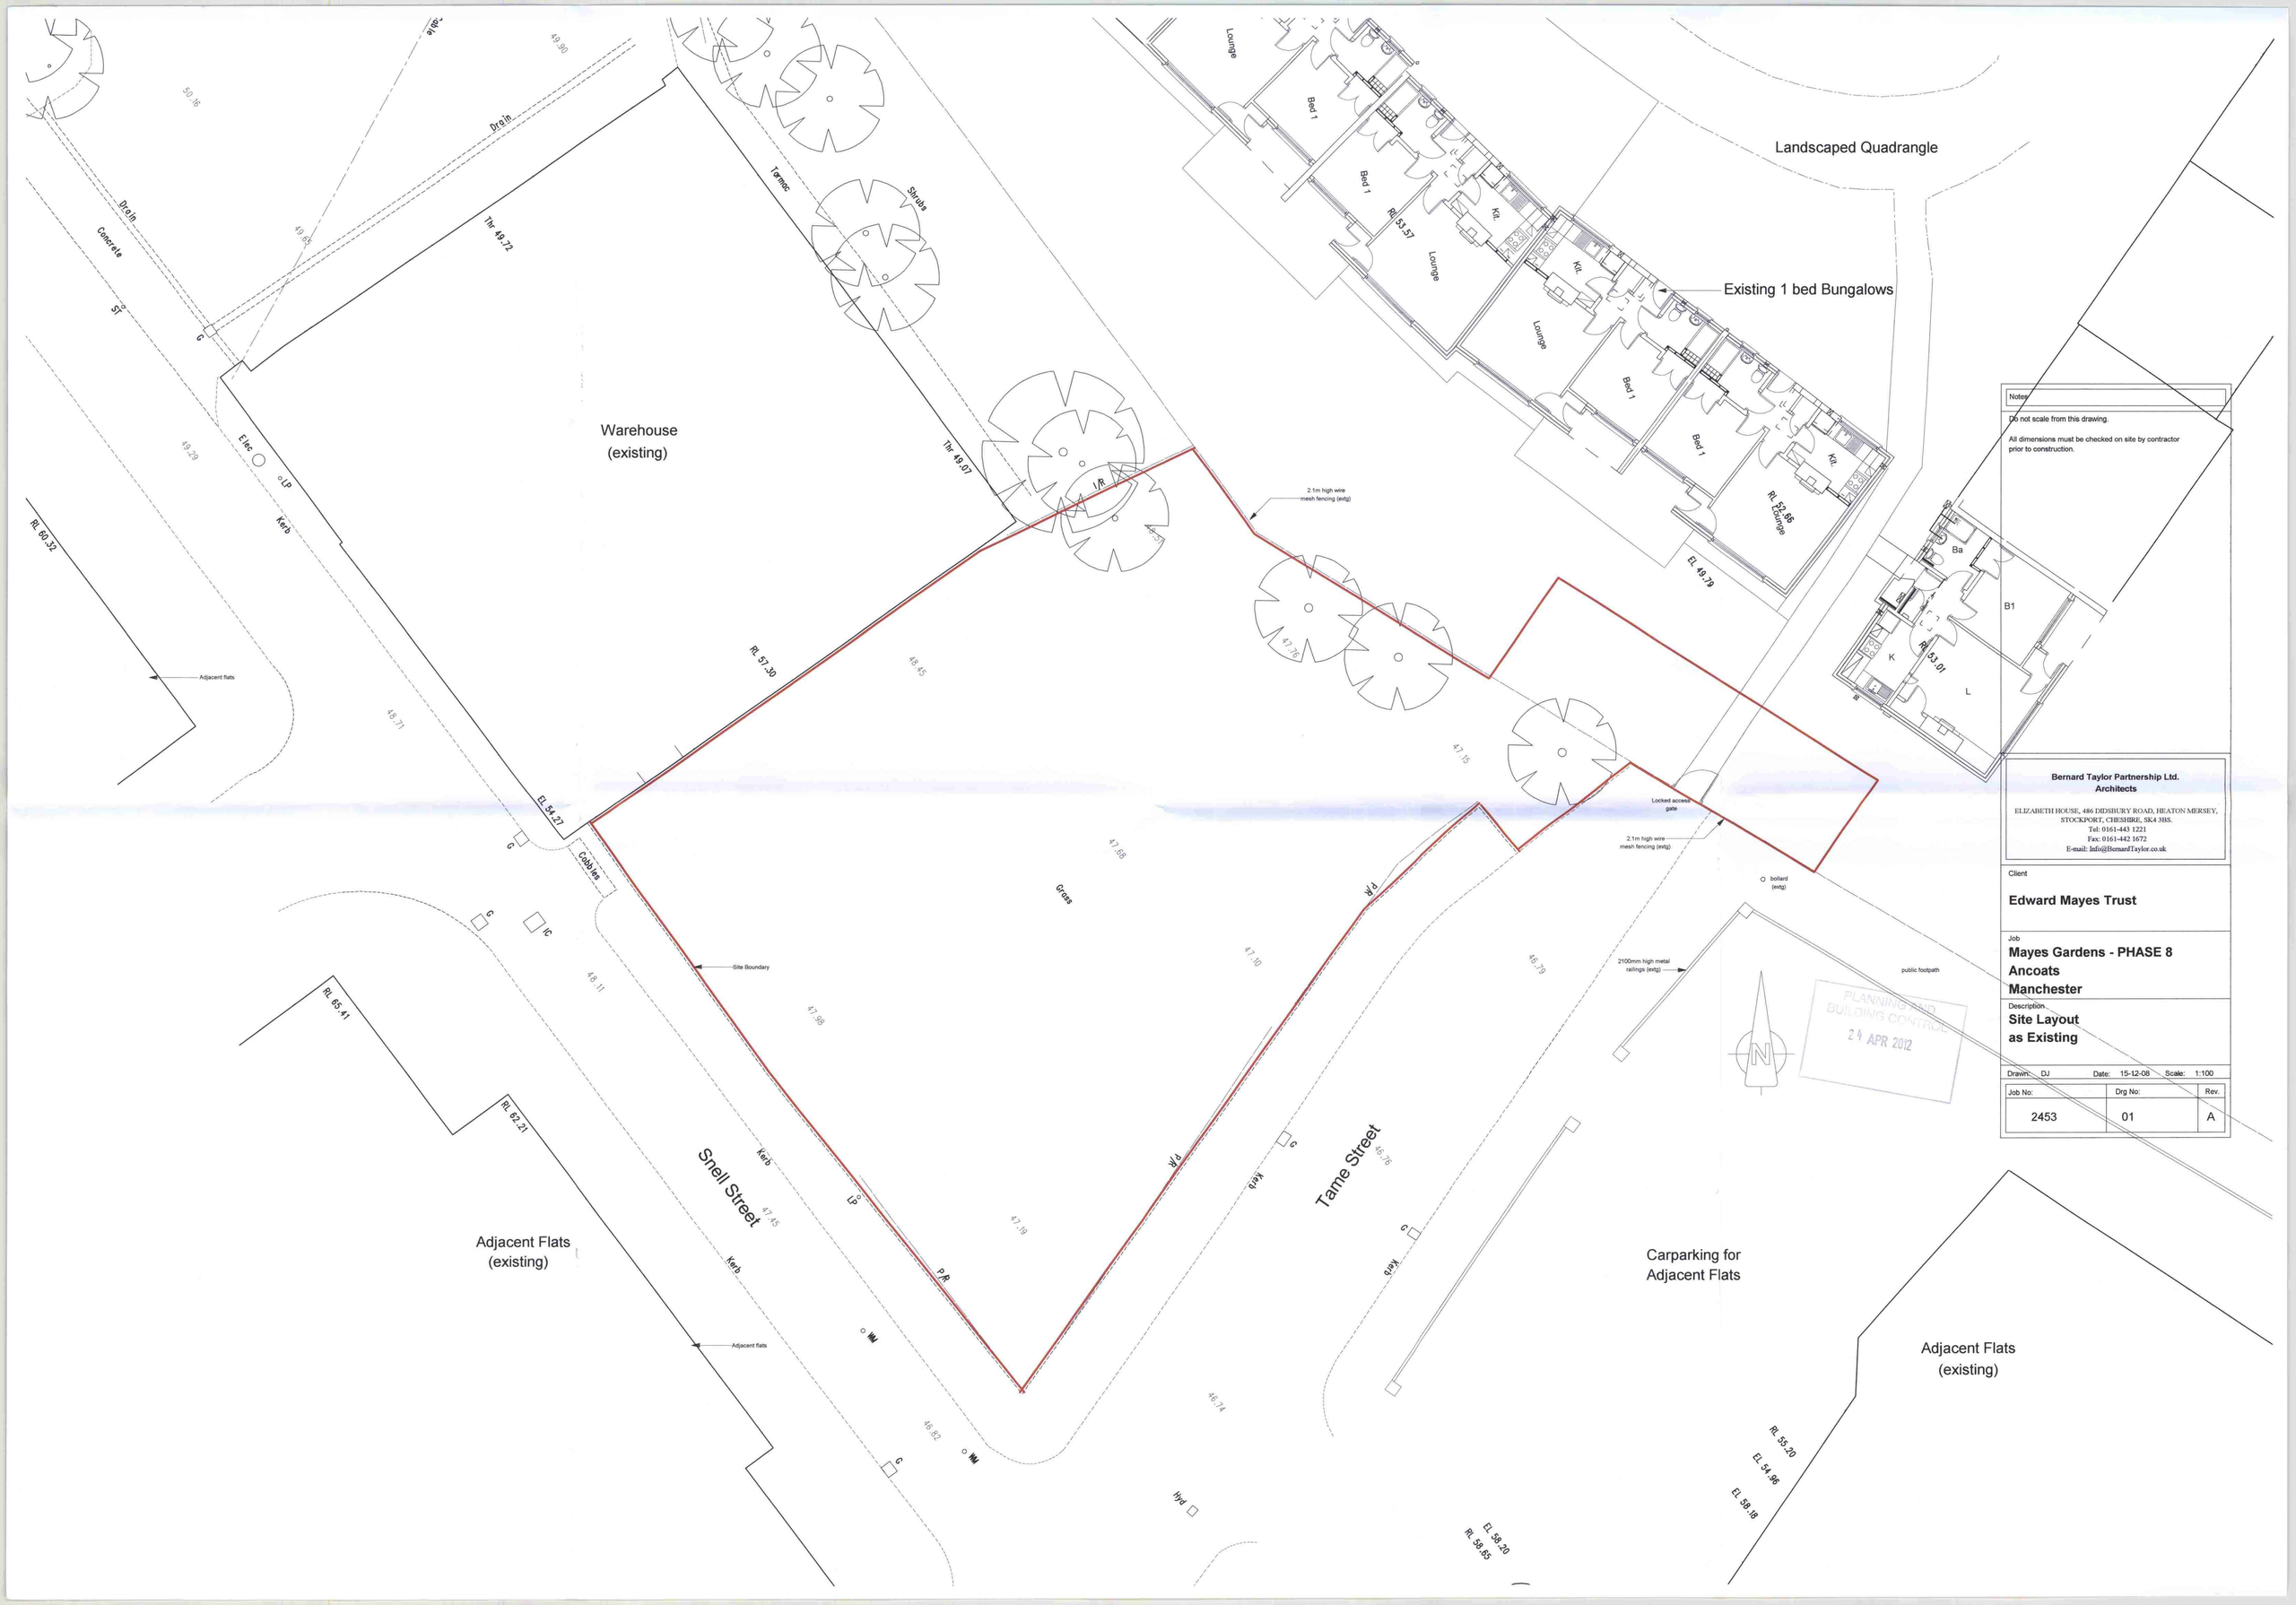

Notes

Do not scale from this drawing.

All dimensions must be checked on site by contractor prior to construction.

Bernard Taylor Partnership Ltd.
Architects

ELIZABETH HOUSE, 486 DIDSBURY ROAD, HEATON MERSEY, STOCKPORT, CHESHIRE, SK4 3BS.
Tel: 0161-443 1221
Fax: 0161-442 1672
E-mail: Info@BernardTaylor.co.uk

Client
Edward Mayes Trust

Job
Mayes Gardens - PHASE 8
Ancoats
Manchester

Description
Site Layout
as Existing

Drawn: DJ Date: 15-12-08 Scale: 1:100

Job No:	Drg No:	Rev.
2453	01	A