HALO ILLUM L.E.D. LETTERS (151mm, 202mm, 252mm).
ONTO NEW SATIN ST/STEEL BACKGROUND PANELS.


RBS

The Royal Bank of Scotland

FRONT ELEVATION.

SCALE N.T.S.

*NOTE:- FOR OVERALL SIZES OF SIGNS SEE COLOUR DRAWINGS!

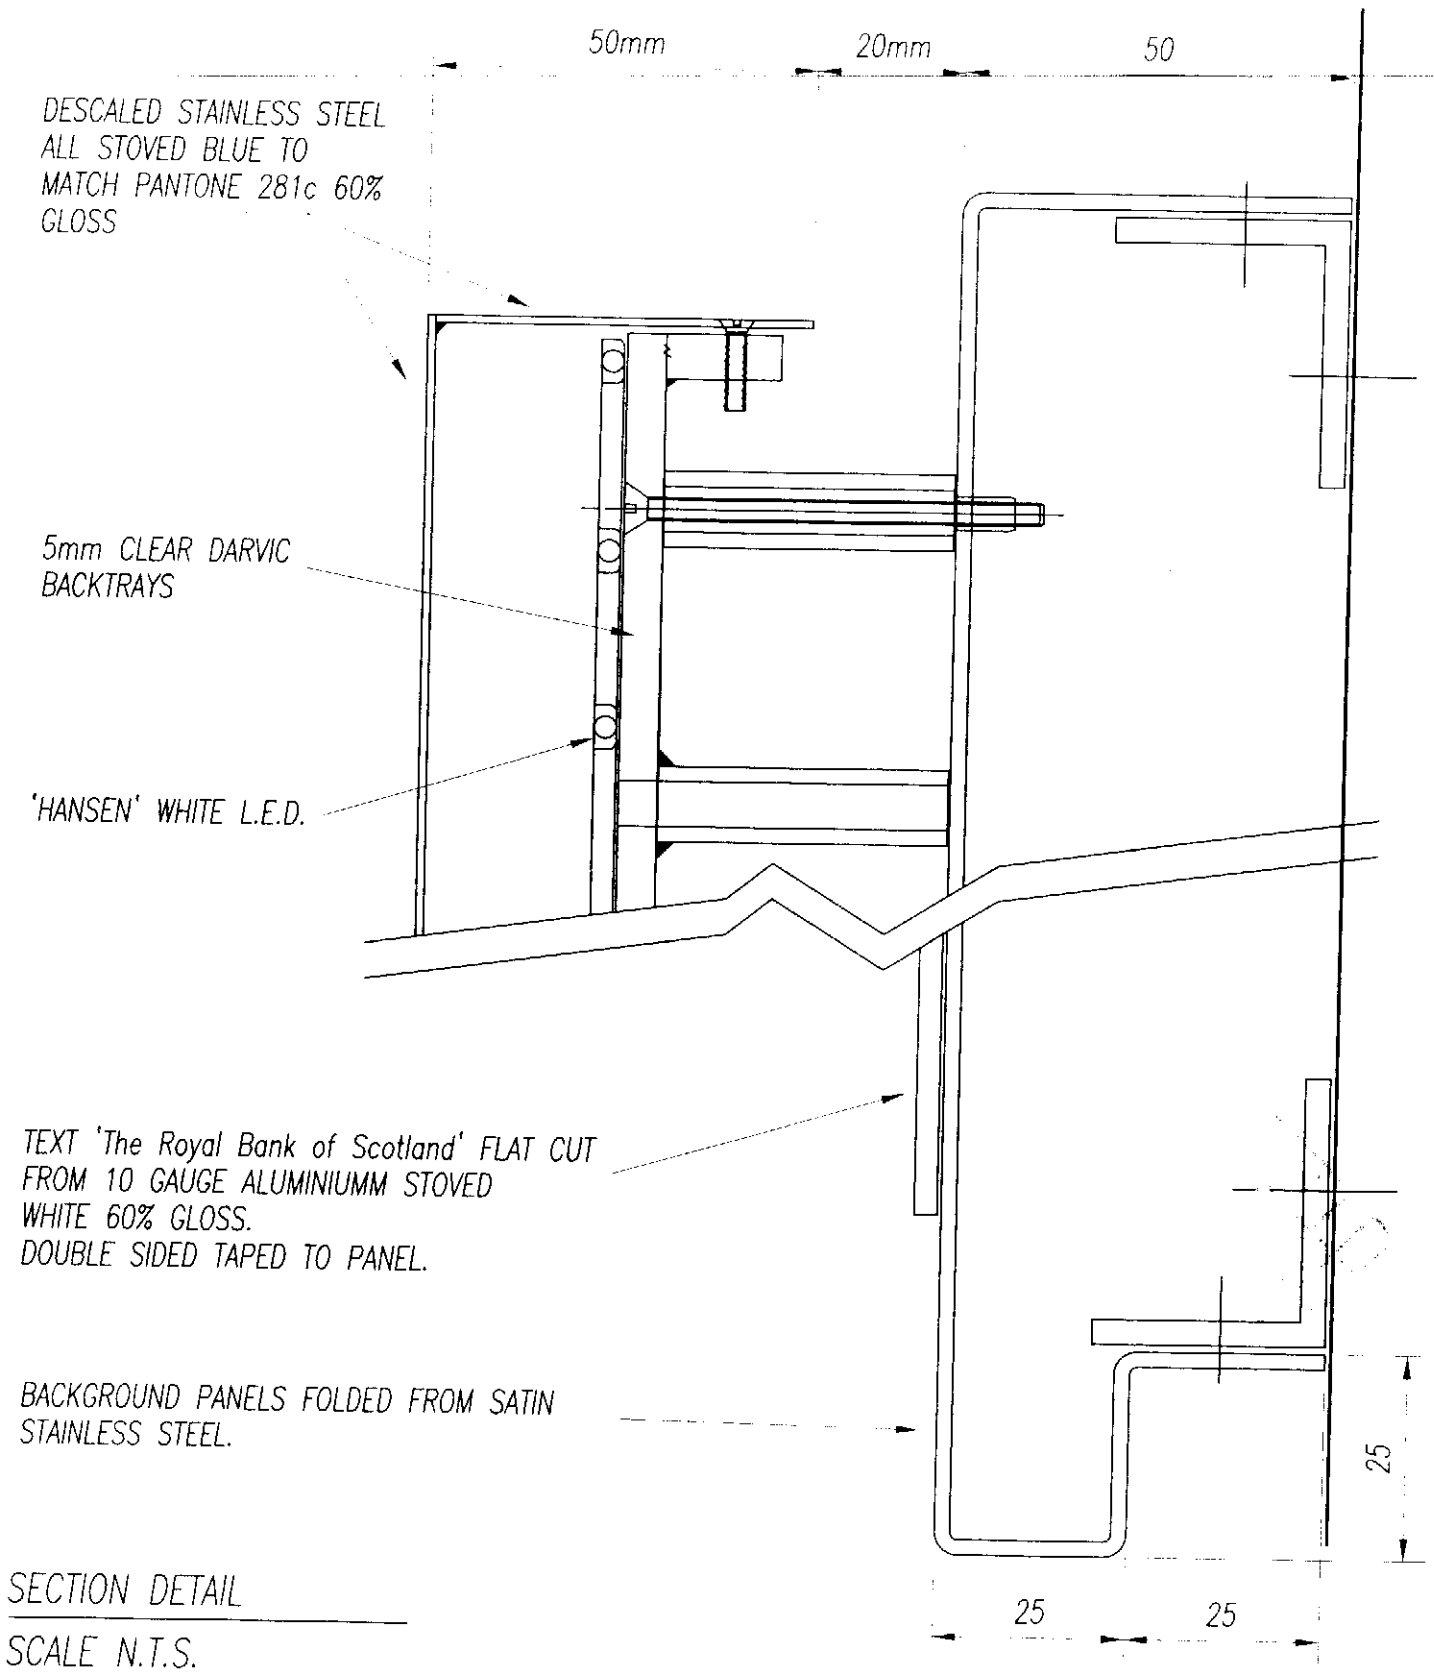

SECTION DETAIL

SCALE N.T.S.

BLAZE NEON LTD
5 Patricia Way, Pysons Road,
Broadstairs, Kent. CT10 2XZ.
T +44 (0) 1843 601075 F +44 (0) 1843 867924
cad@blazeneon.com
www.blazeneon.com

Job Title	Sheet no.	Scale	Date	Drawn By
RBS 2005 HALO ILLUMINATED L.E.D. INDIVIDUAL LETTERS ONTO NEW BACKGROUND PANELS		N.T.S.	15/11/05	S DAYNES
	Drawing No.	Revisions		

THE COPYRIGHT OF THIS DRAWING IS OWNED BY BLAZE NEON LIMITED AND IS NOT TO BE DISCLOSED TO OTHER PERSONS OR TO BE USED FOR MANUFACTURING PURPOSES WITHOUT PERMISSION