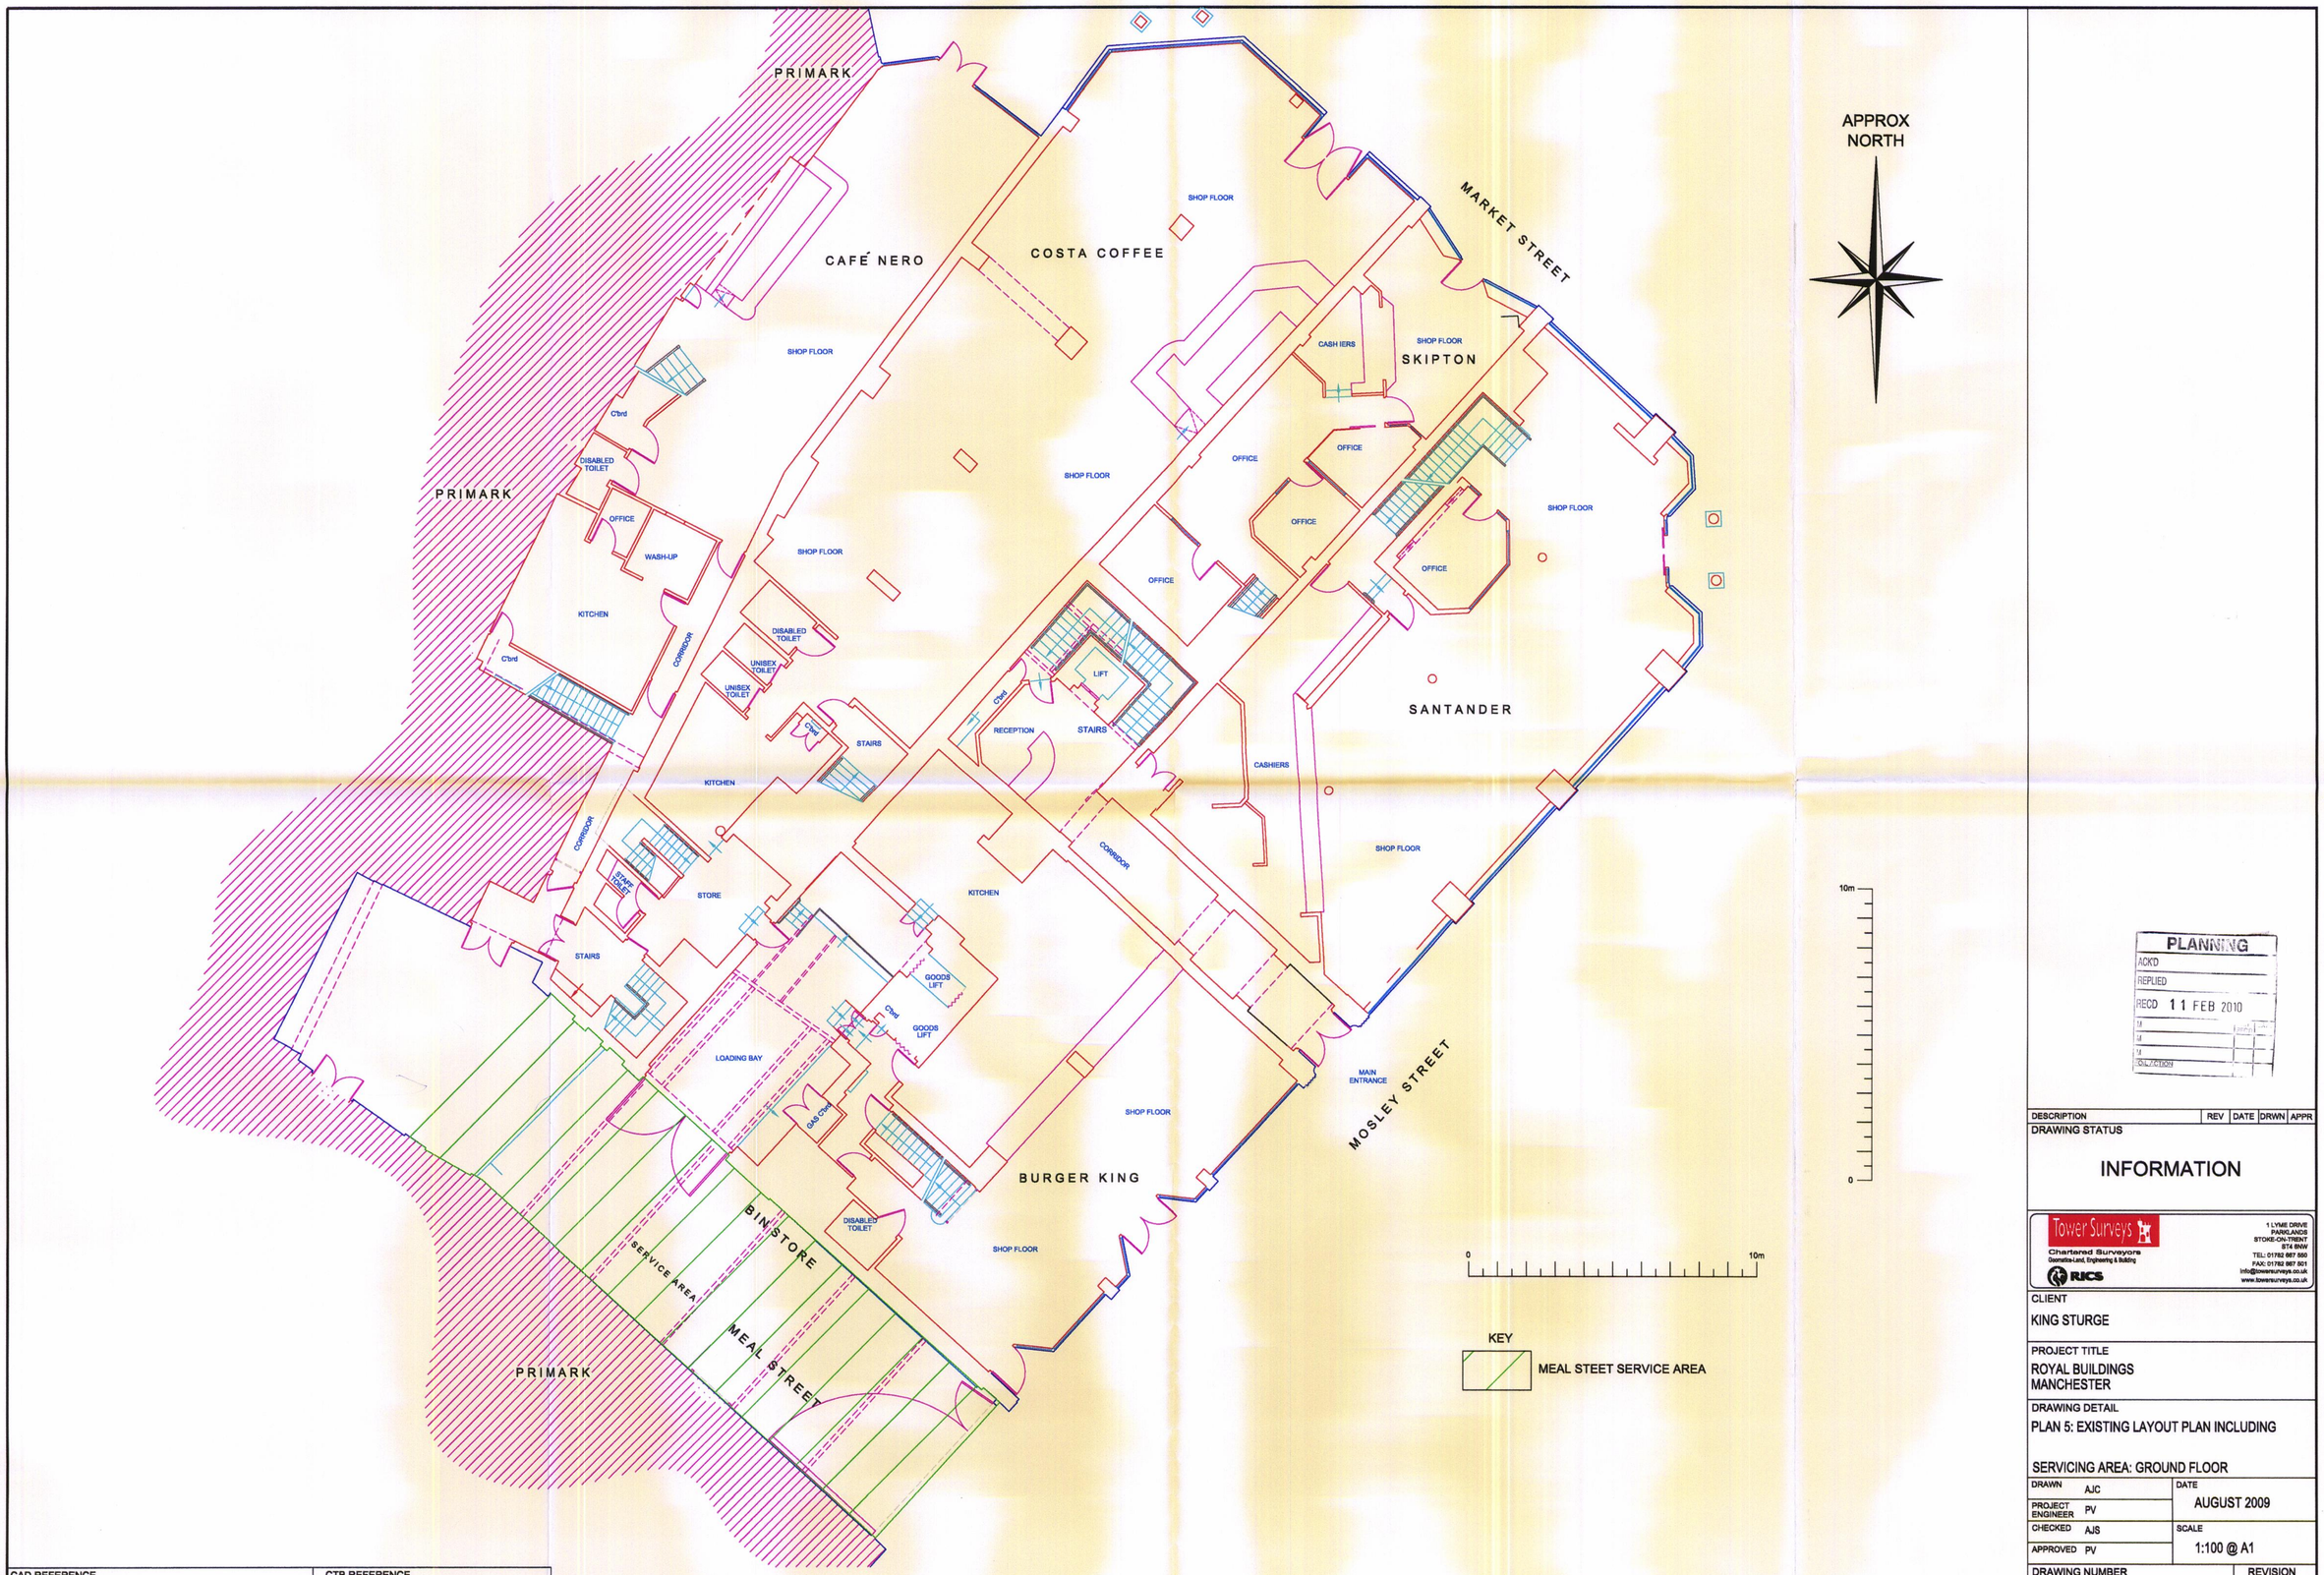


PLANNING
ACK'D
REPLIED
RECD 11 FEB 2010
VALIDATION

DESCRIPTION	REV	DATE	DRWN	APPR

DRAWING STATUS

INFORMATION

Tower Surveys
Chartered Surveyors
Geomatics-Land, Engineering & Building
RICS
1 LYME DRIVE
PARKLANDS
STOKE-ON-TRENT
ST4 6NW
TEL: 01782 667 550
FAX: 01782 667 501
info@towersurveys.co.uk
www.towersurveys.co.uk

CLIENT
KING STURGE

PROJECT TITLE
ROYAL BUILDINGS
MANCHESTER

DRAWING DETAIL
PLAN 5: EXISTING LAYOUT PLAN INCLUDING

SERVICING AREA: GROUND FLOOR

DRAWN	AJC	DATE	AUGUST 2009
PROJECT ENGINEER	PV		
CHECKED	AJS	SCALE	1:100 @ A1
APPROVED	PV		

DRAWING NUMBER
KS/R-S1905/203

REVISION

CAD REFERENCE
\\2009Projects\R-S1905\\R-S1905203

CTB REFERENCE
\\CTB-files\surv2007-internals

© Tower Surveys Limited. own the copyright of this drawing. Their written consent must be obtained before this drawing is copied or used for any purpose other than the one for which it was supplied.