PURPOSE OF ISSUE | Planning

All dimensions shall be verified by the Contractor(s) on site prior to work commencing and relevant orders being placed.
Do not scale from this drawing and only work to written dimensions.
Any discrepencies to be brought to the attention of the Contract Administrator for instructions prior to proceeding.

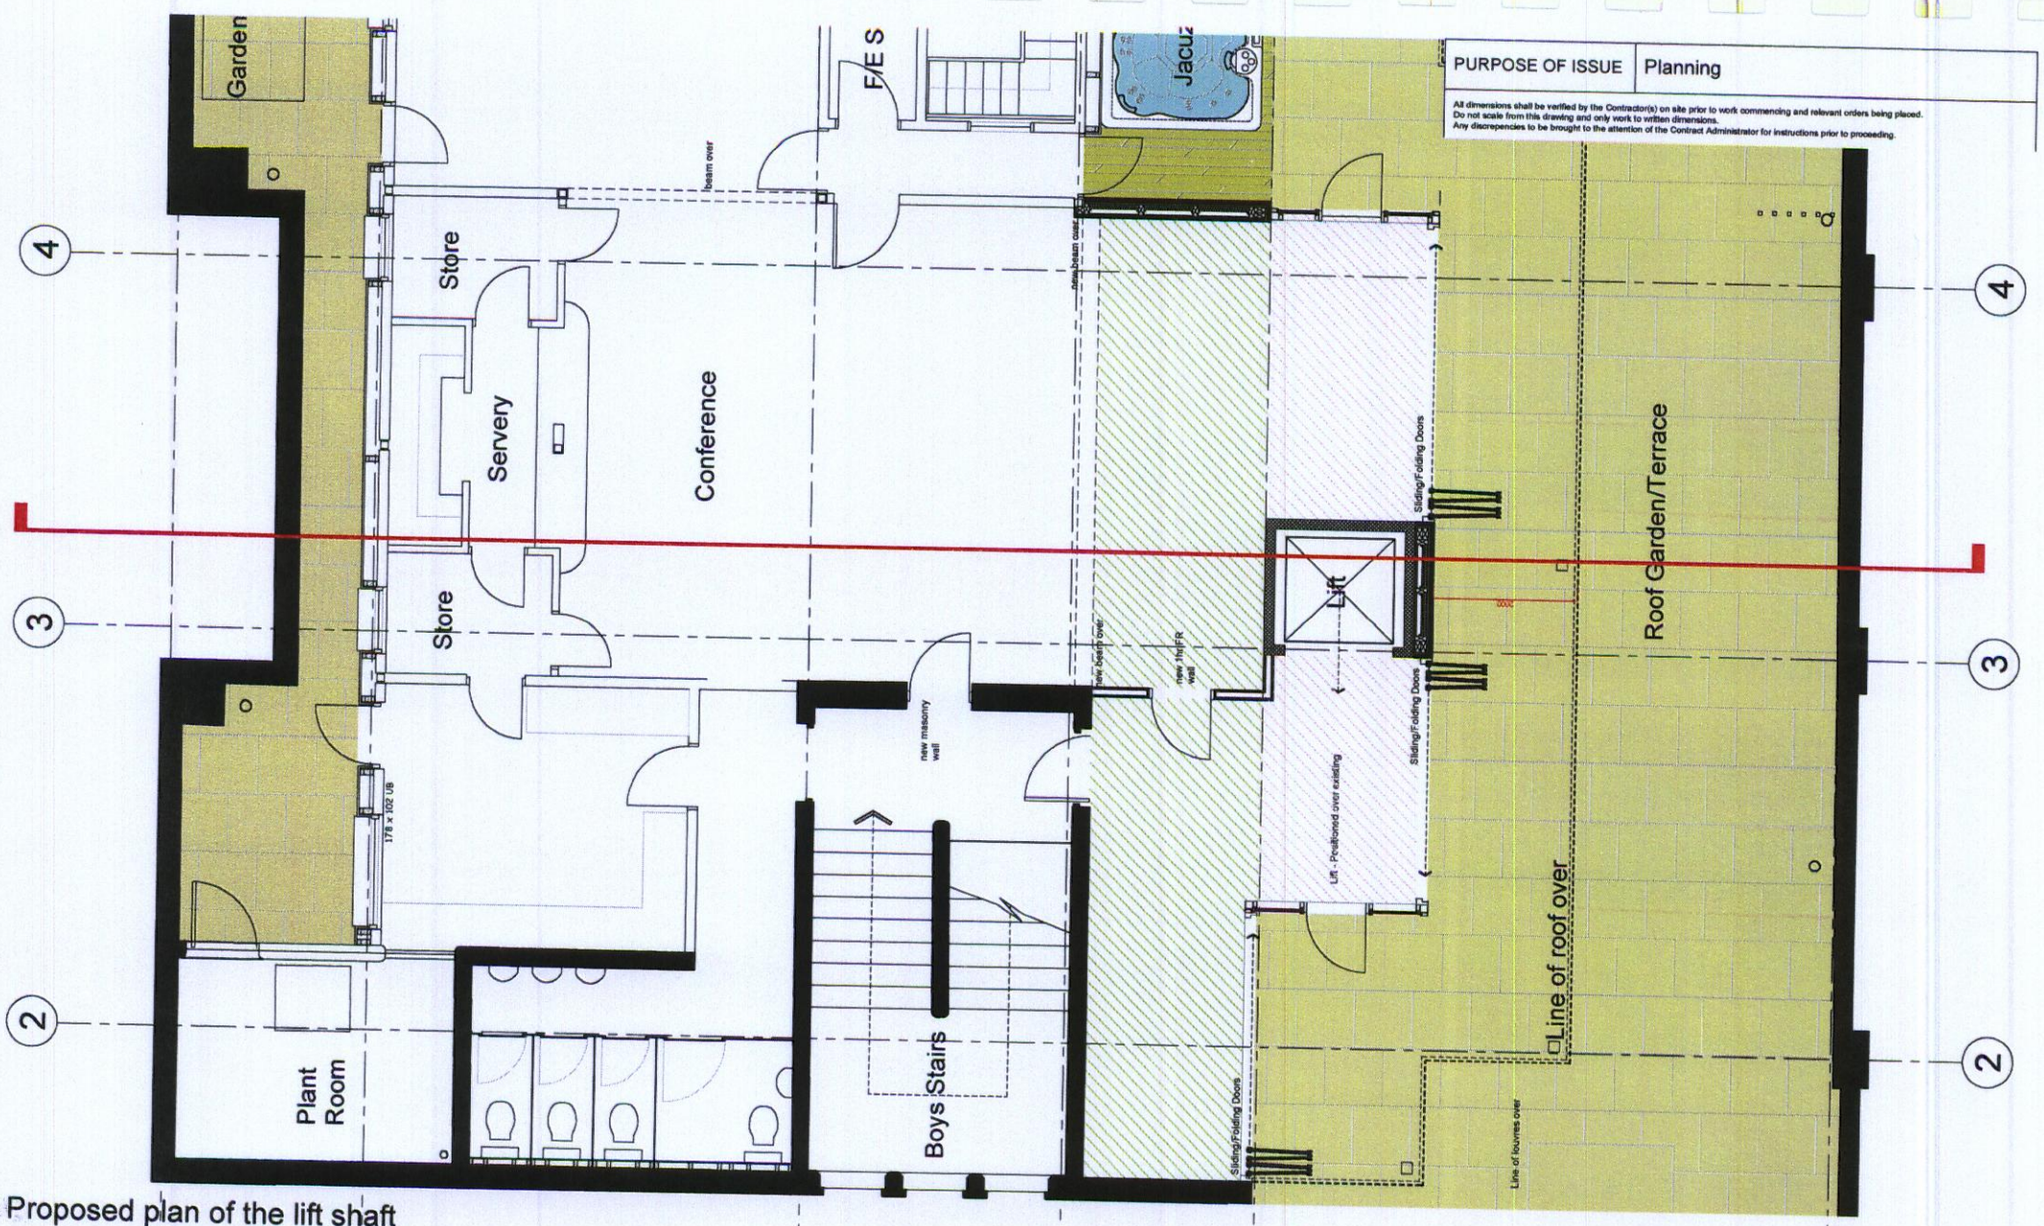

Proposed plan of the lift shaft

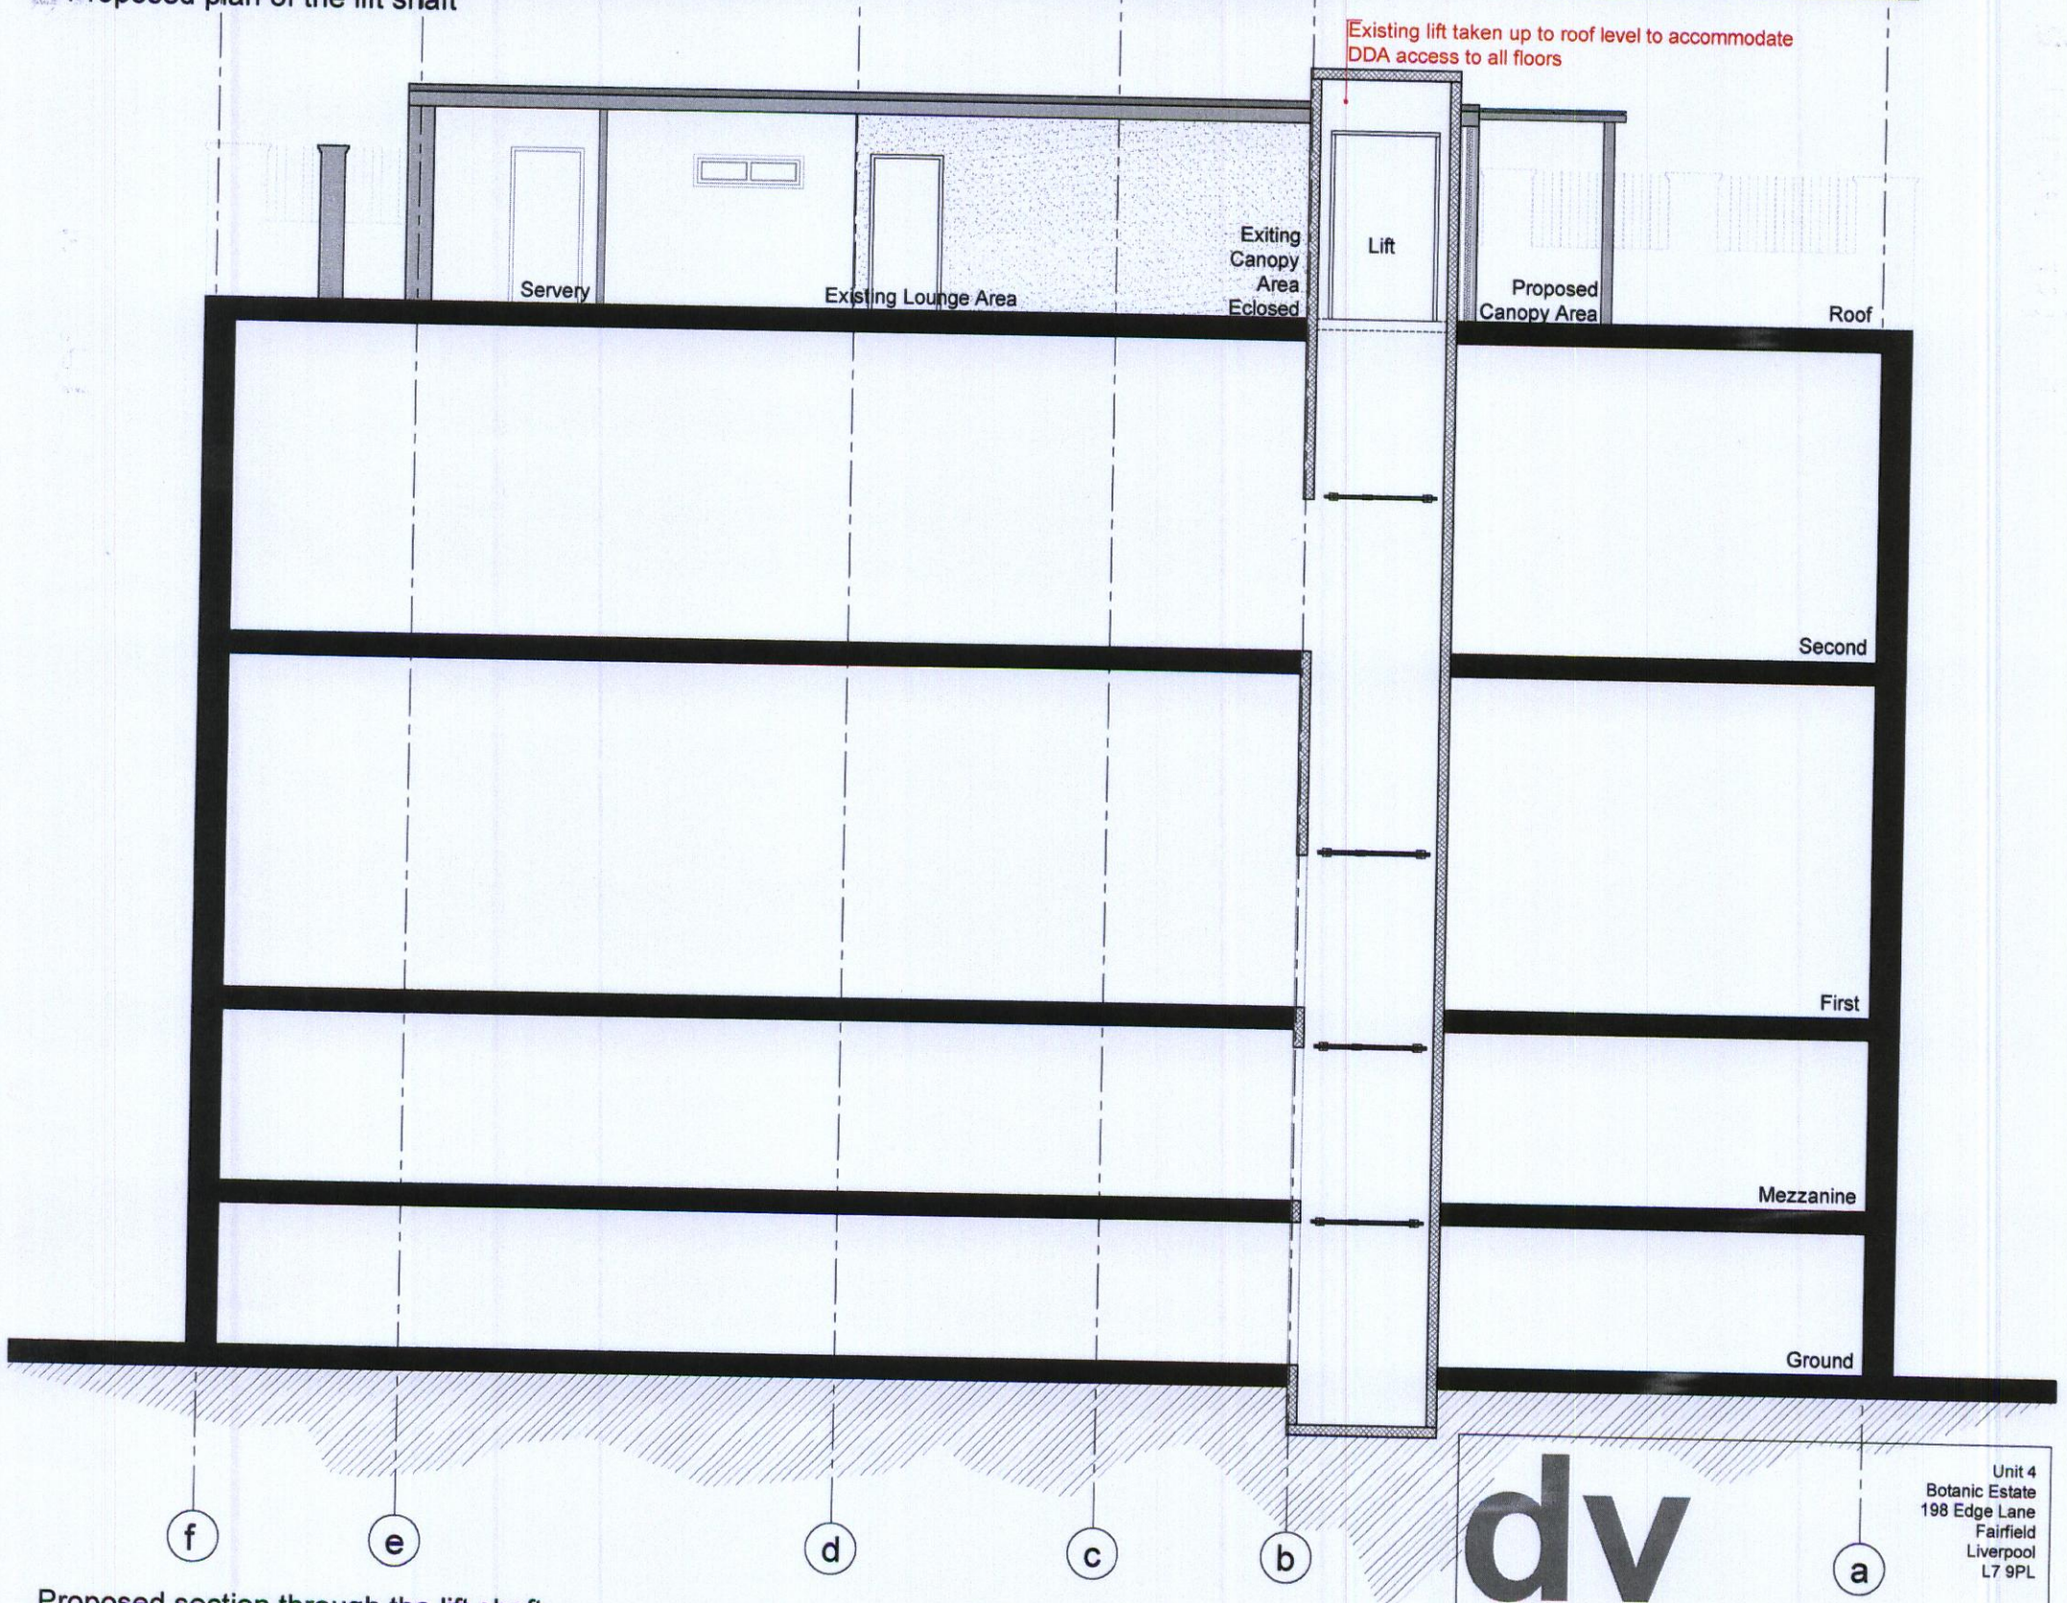

Proposed section through the lift shaft

0 0.5 1 2 5 10
metere

RECD 12 OCT
REPLIED
LOGGED
PLAN

dv ARCHITECTS
Unit 4
Botanic Estate
198 Edge Lane
Fairfield
Liverpool
L7 9PL
Tel: 0151 228 4666
Fax: 0151 228 8666

PROJECT:	DATE:	DRAWN BY:	CHECKED BY:
GREAT JOHN STREET HOTEL GYM POD, ROOF TERRACE+CANOPY	05.10.09	JB	BH
DRAWING:	SCALE:	DRAWING NO:	REV:
Proposed Lift	1:100	1134_ 221	#