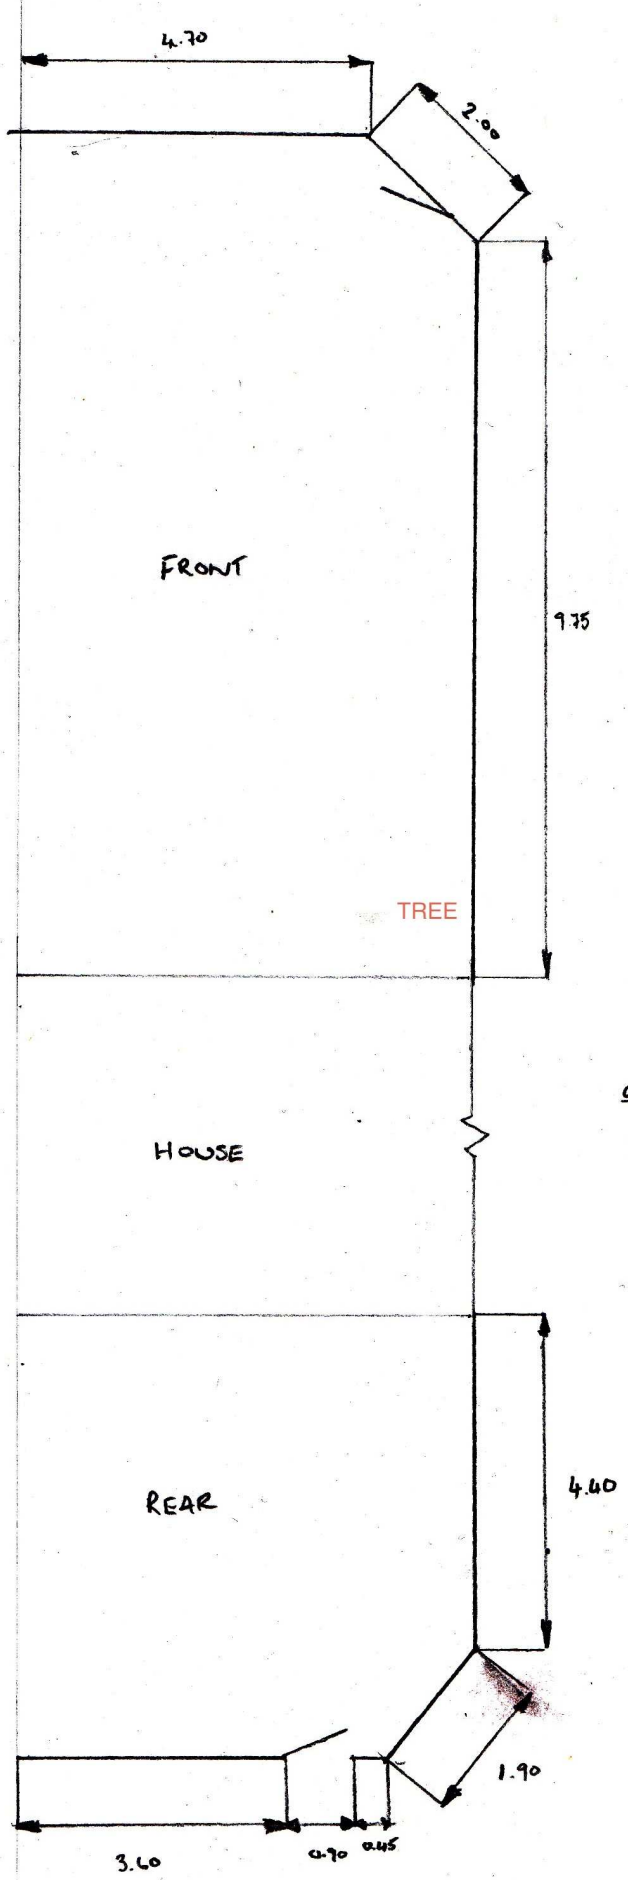

GENERAL PLAN

1:100

EXISTING ELEVATIONS

TYPICAL FRONT WALL DETAIL

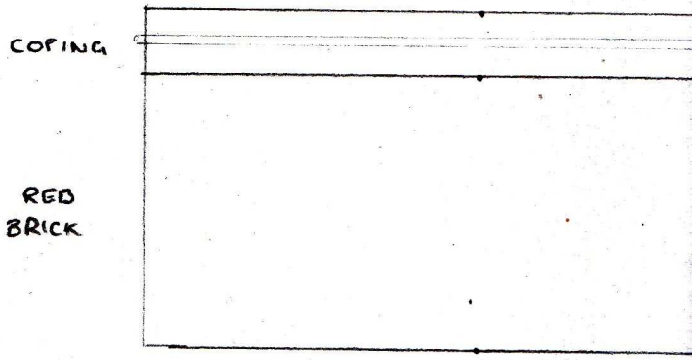

PROPOSED ELEVATIONS

FRONT

