

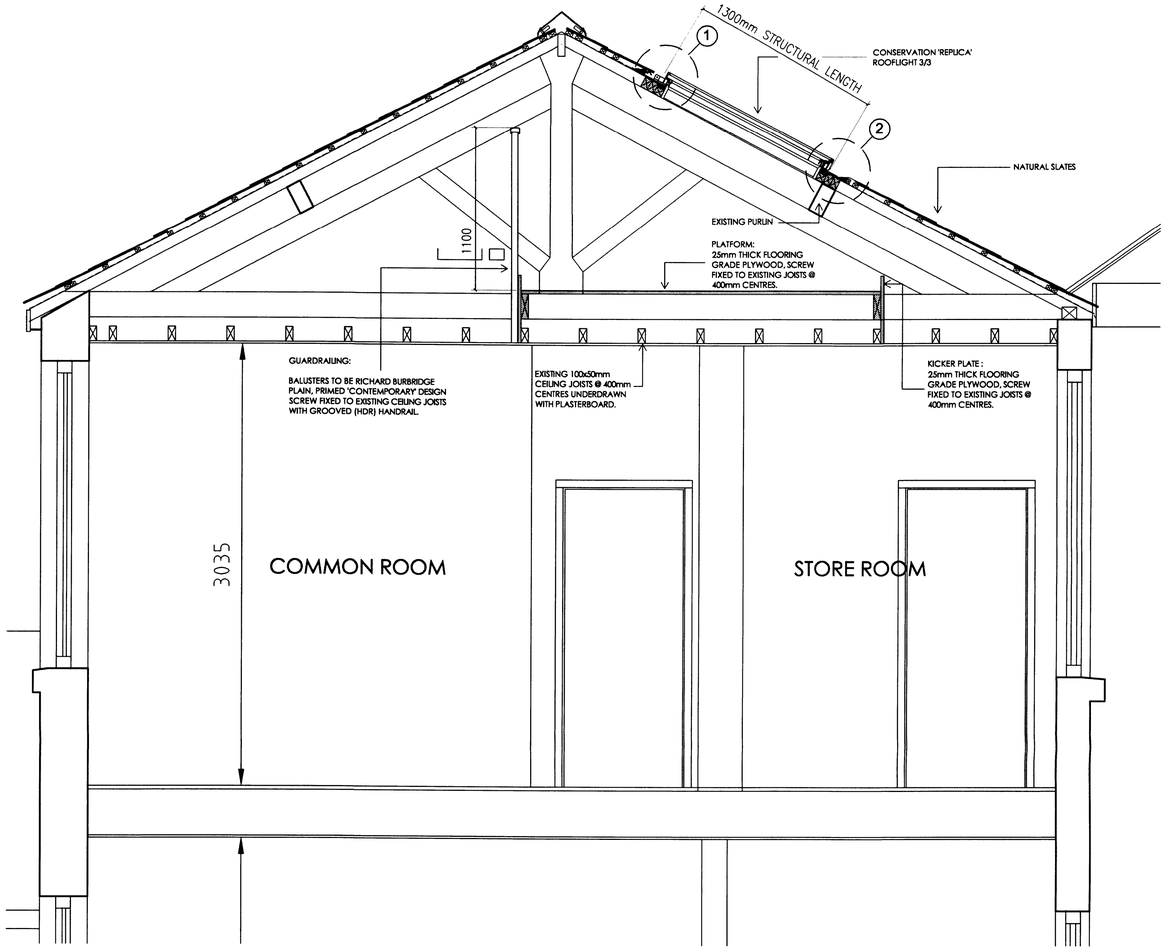



SECTION E-E scale 1:20

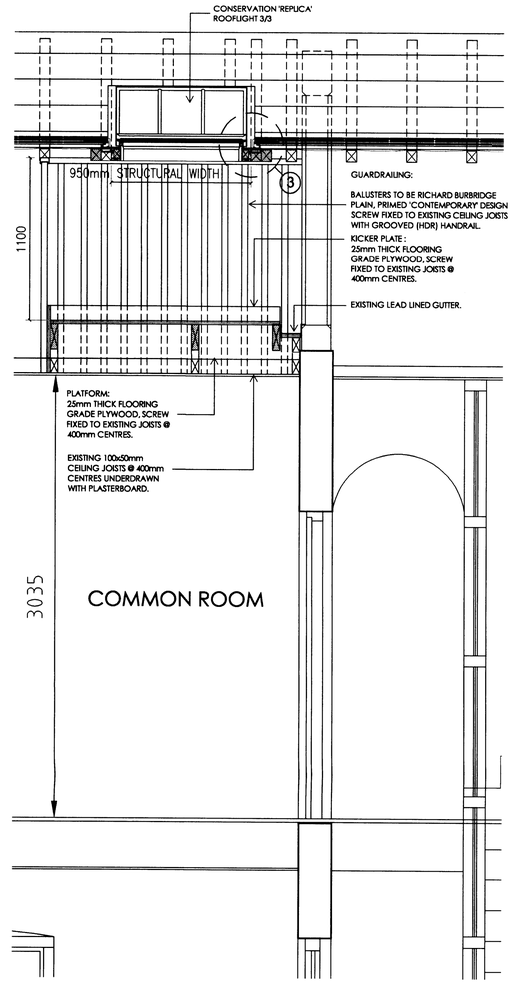


SECTION F-F scale 1:20

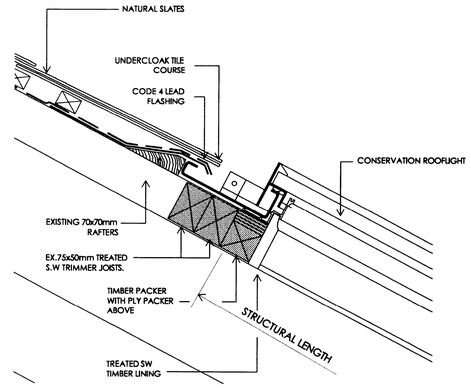


DETAIL 1 - ROOFLIGHT HEAD DETAIL scale 1:5

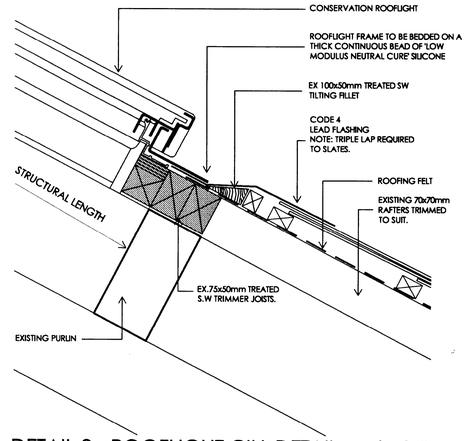

DETAIL 2 - ROOFLIGHT CILL DETAIL scale 1:5

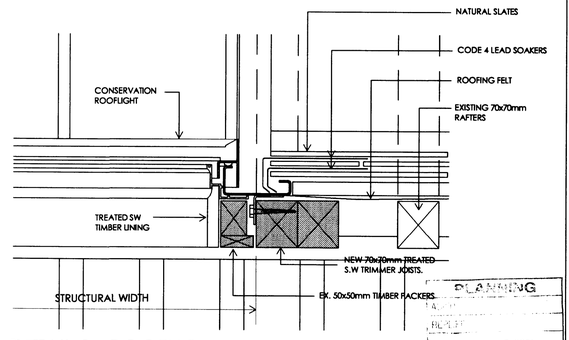


DETAIL 3 - ROOFLIGHT JAMB DETAIL scale 1:5

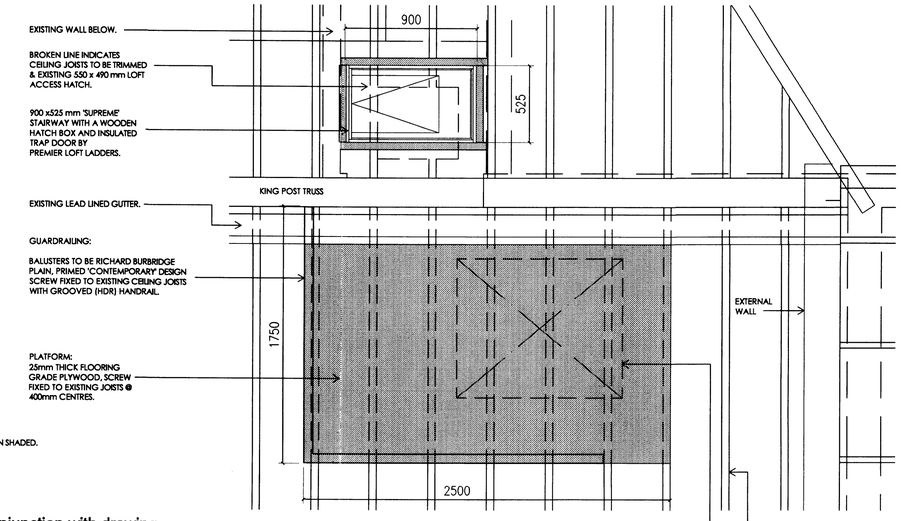

ROOFSPACE PLATFORM PLAN scale 1:20

Drawing to be read in conjunction with drawing *'No 016AA-5298-A001,002,003 & 004*

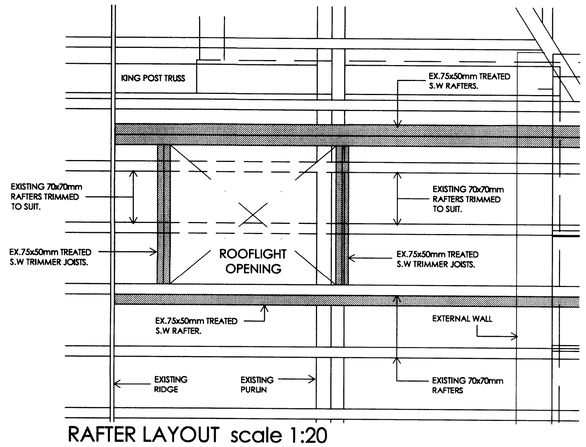

RAFTER LAYOUT scale 1:20

REV	COMMENT	DATE

PLANNING
17 AUG 2009

The University of Manchester

Directorate of Estates
Beyer Building
The University of Manchester
Oxford Road
Manchester
M13 9PL

Tel. 0161 275 2825
Fax. 0161 275 3880

DESIGN SERVICES GROUP

DRAWING STATUS: TENDER

PROJECT NAME: ACCESS TO ATRIUM GUTTERS
PROJECT NO.: 5298

BUILDING NAME: WILLIAM KAY HOUSE
BUILDING NUMBER: 016AA

SUB-SITE NAME: WILLIAM KAY HOUSE
SITE NAME: OXFORD ROAD

TITLE: CONSERVATION ROOFLIGHT DETAILS

DRAWING NO.: 016AA-5298-A005
ISSUE: T1

PROJECT MANAGER: J Ashburn
DATE: MARCH 2009
SCALE: Various@ A1

DRAWN: J Kirby
CHECKED:
APPROVED: