Notes:

1. All boundaries, dimensions and levels are to be checked on site before construction and any discrepancies are to be reported to the Architect.
2. Partial Service: Any discrepancies with site or other Information is to be advised to the Architect and direction or approval is to be sought before the Implementation of the detail.
3. Block and site plans are reproduced under license from the Ordnance Survey.
4. Do not scale this drawing.
5. For the purpose of coordination, all relevant parties must check this Information prior to Implementation and report any discrepancies to the Architect.

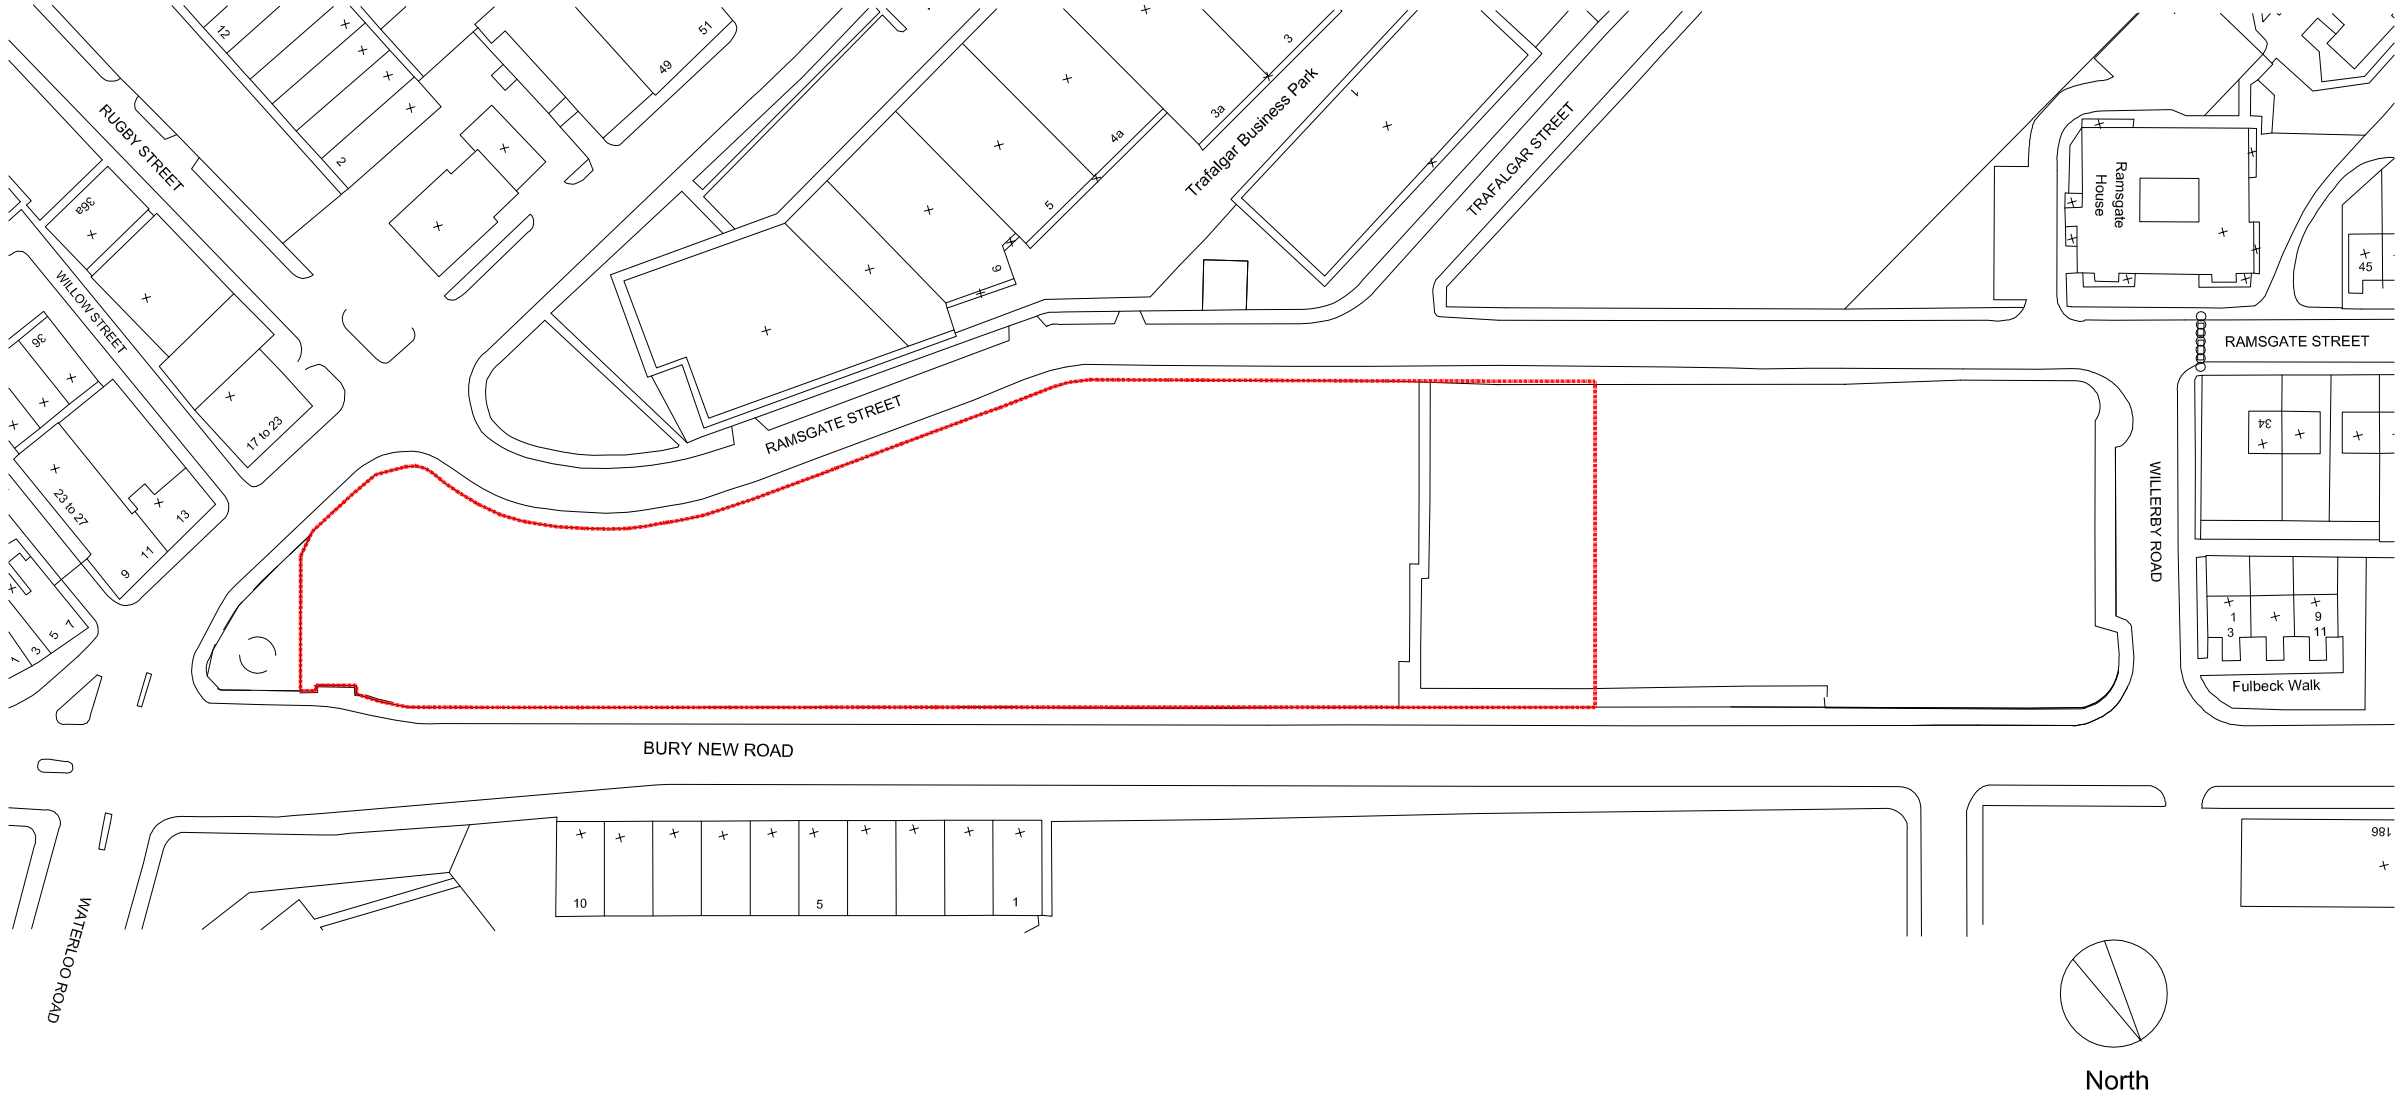

Rev. No	Date	Revision	Drawn by	Checked

Client
RANK

Project
G CASINO
BURY NEW ROAD - MANCHESTER

Drawing
LOCATION PLAN

45 Lonsdale Road
London NW6 6RD
tel:+44(0) 20 7328 0108
fax:+44(0)20 7624 9283
cadmiumdesign.co.uk

Cadmium Architects & Designers

Scale	Date	Drawn by	Checked by
1:1250@A3	11.09.12	MS	SI

DRAWING NUMBER:	Job No	Reg No	Rev No	Status
	4122	010	000	I

Status I for Information / C for Construction