

Elevation Along Cornwall Street

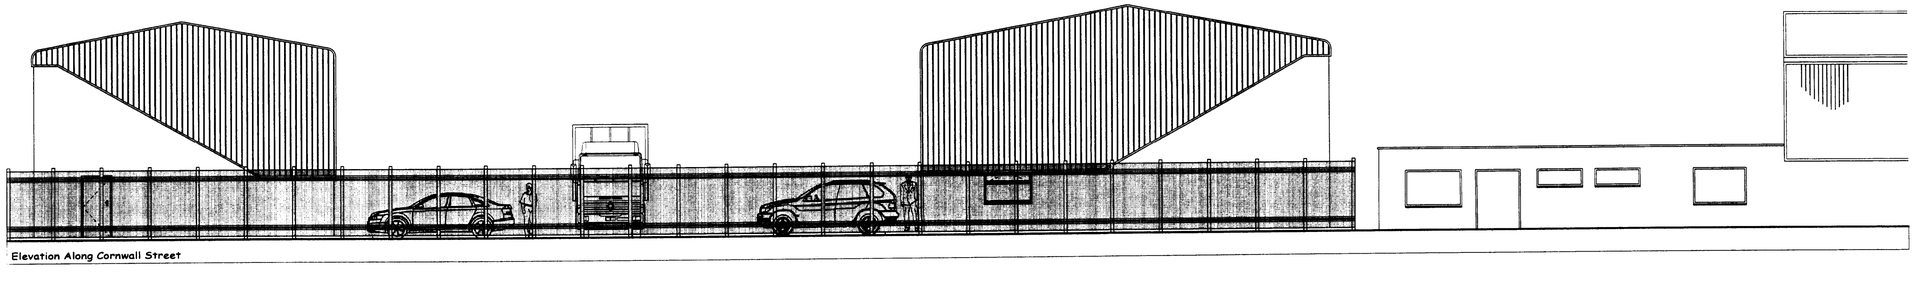

Elevation Along Cornwall Street

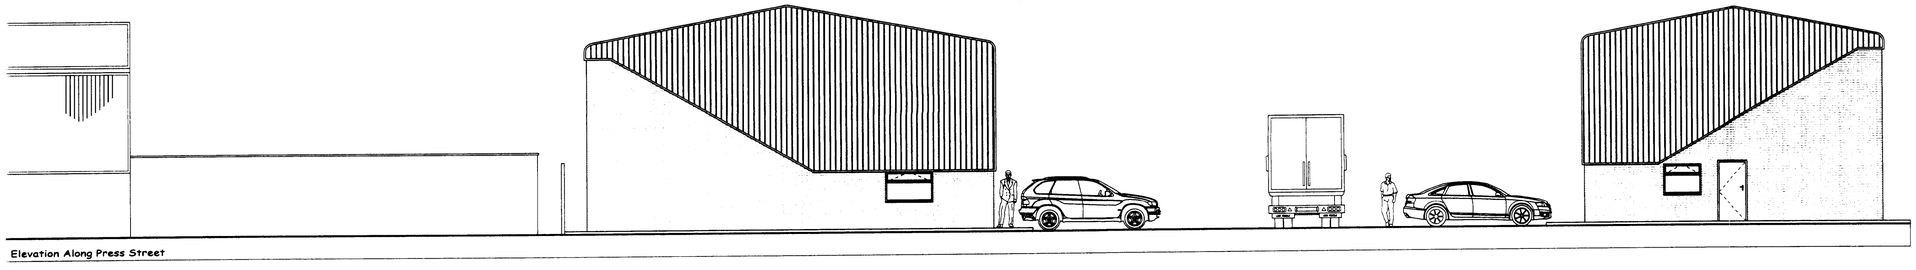

Elevation Along Press Street

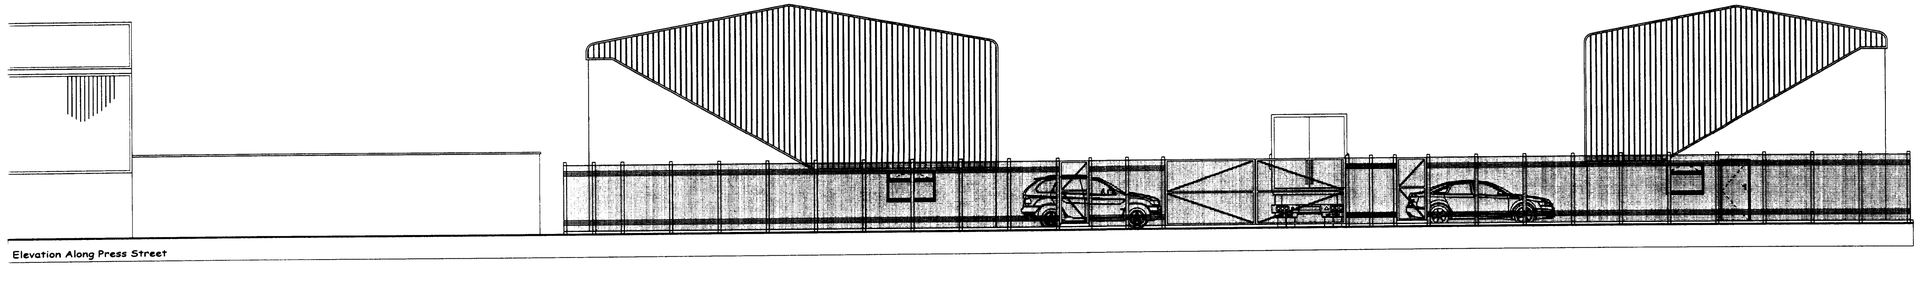

Elevation Along Press Street

This drawing has been prepared for the sole purpose of obtaining Planning Permission and Building Regulation Approval ONLY. All structural calculations are to be checked by structural engineer prior to construction.

All dimensions & details are to be check on site prior to construction, any discrepancies reported to Prebuild Solutions Ltd prior to any work undertaken. Any work undertaken prior to full planning & building regulation approval is at the builders own risk: Prebuild Solutions will not be held responsible for any problems arising.

This drawing is the copyright of Prebuild Solutions and any reproduction in whole or part is strictly forbidden.
Plotted on 19/07/2007
Prebuild Solutions reserve the right to modify and make necessary alterations dependent on site conditions.

D		
C		
B		
A		
	DATE	

SCALE 1:100	DATE Feb 07
DRAWN JDJ	P.P B.R

CUSTOMER
Mr Conaghan

PROJECT
3 No. Industrial Units

LOCATION
Land Off Cornwall Street, Gorton.

LOCAL AUTHORITY
Manchester

20 JUL 2007

PREBUILD SOLUTIONS LIMITED
architectural services
1 Compstall Road, Romiley. SK6 4BT.
Tel: 0161 406 8852 Fax: 0161 406 8854.
E-mail: info@prebuildsolutions.co.uk

JOB No. 2234

REV.

Street scene elevations (side)