




EXISTING FRONT ELEVATION

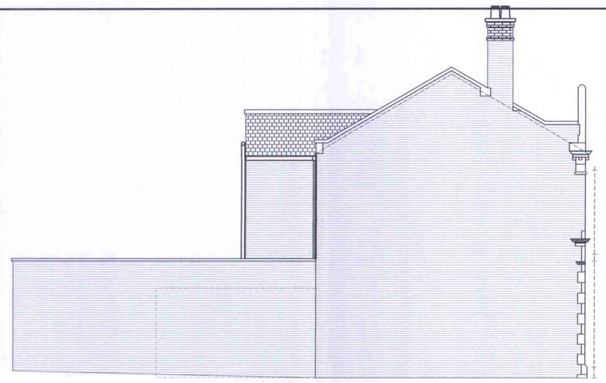


EXISTING SIDE ELEVATION

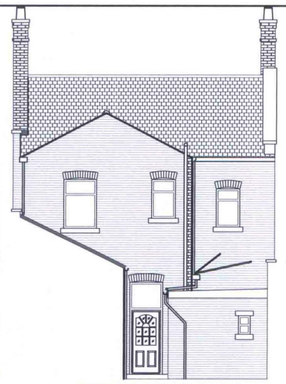


EXISTING REAR ELEVATION

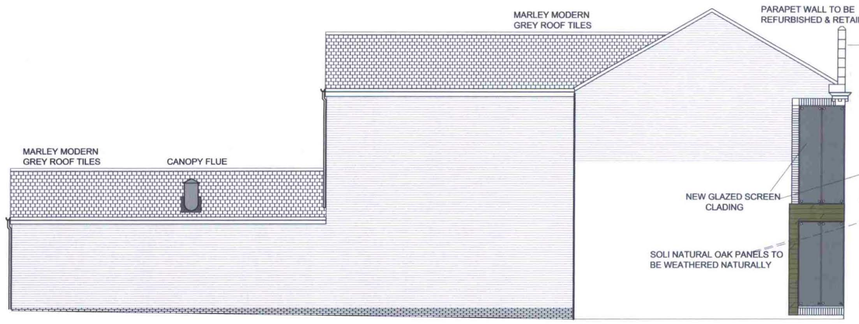


PROPOSED SIDE ELEVATION

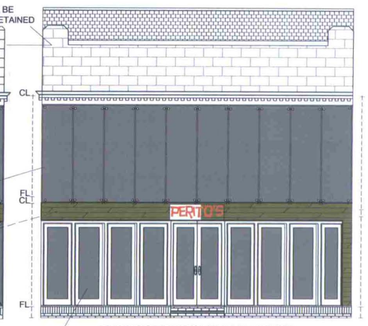


PROPOSED FRONT ELEVATION

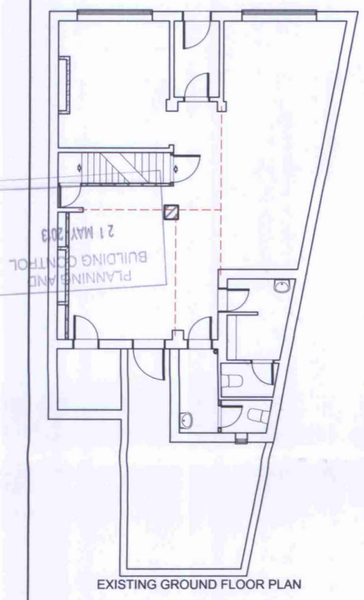


EXISTING GROUND FLOOR PLAN

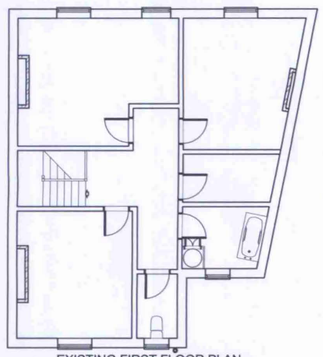


EXISTING FIRST FLOOR PLAN

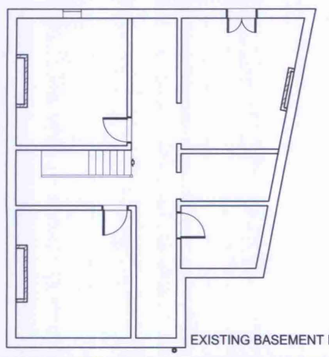


EXISTING BASEMENT FLOOR PLAN

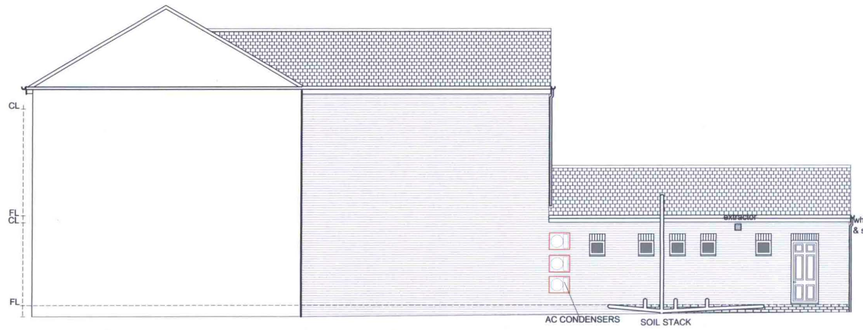


PROPOSED SIDE ELEVATION 2

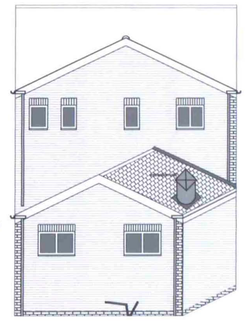


PROPOSED REAR ELEVATION

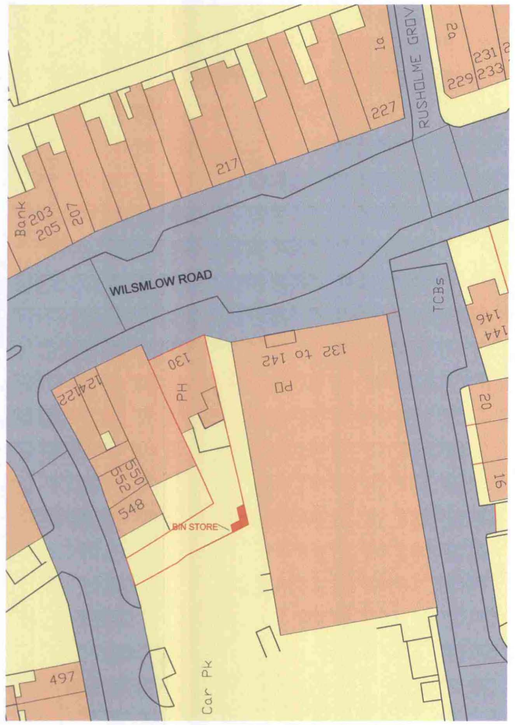


SCALE @ 1:500

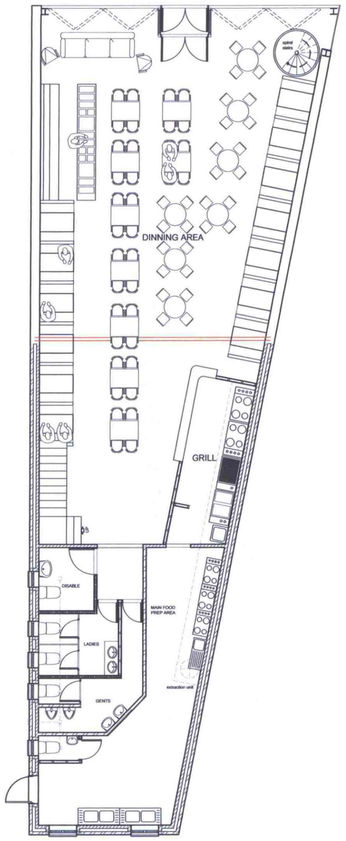

PROPOSED GROUND FLOOR PLAN

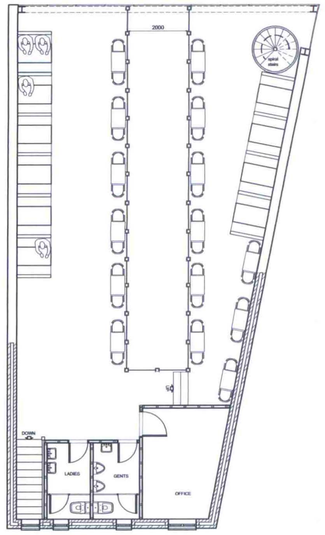

PROPOSED FIRST FLOOR PLAN

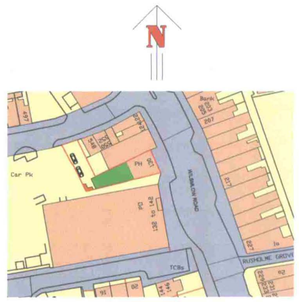

Project PUBLIC HOUSE CONVERSION TO A RESTAURANT WITH EXTENSIONS

Client MR HUSHIYAR ALI

138 WILMSLOW ROAD
MANCHESTER
M14 5AH

Drawing ELEVATIONS & FLOOR PLANS

Revision REV A (02.04.13) Scale 1:100 Date 10.11.12

Drawing No. HA251112

This drawing and design is copyright and must not be reproduced in part or in whole without prior written consent. Contractors must verify all dimensions on site before commencing work or preparing shop drawings.