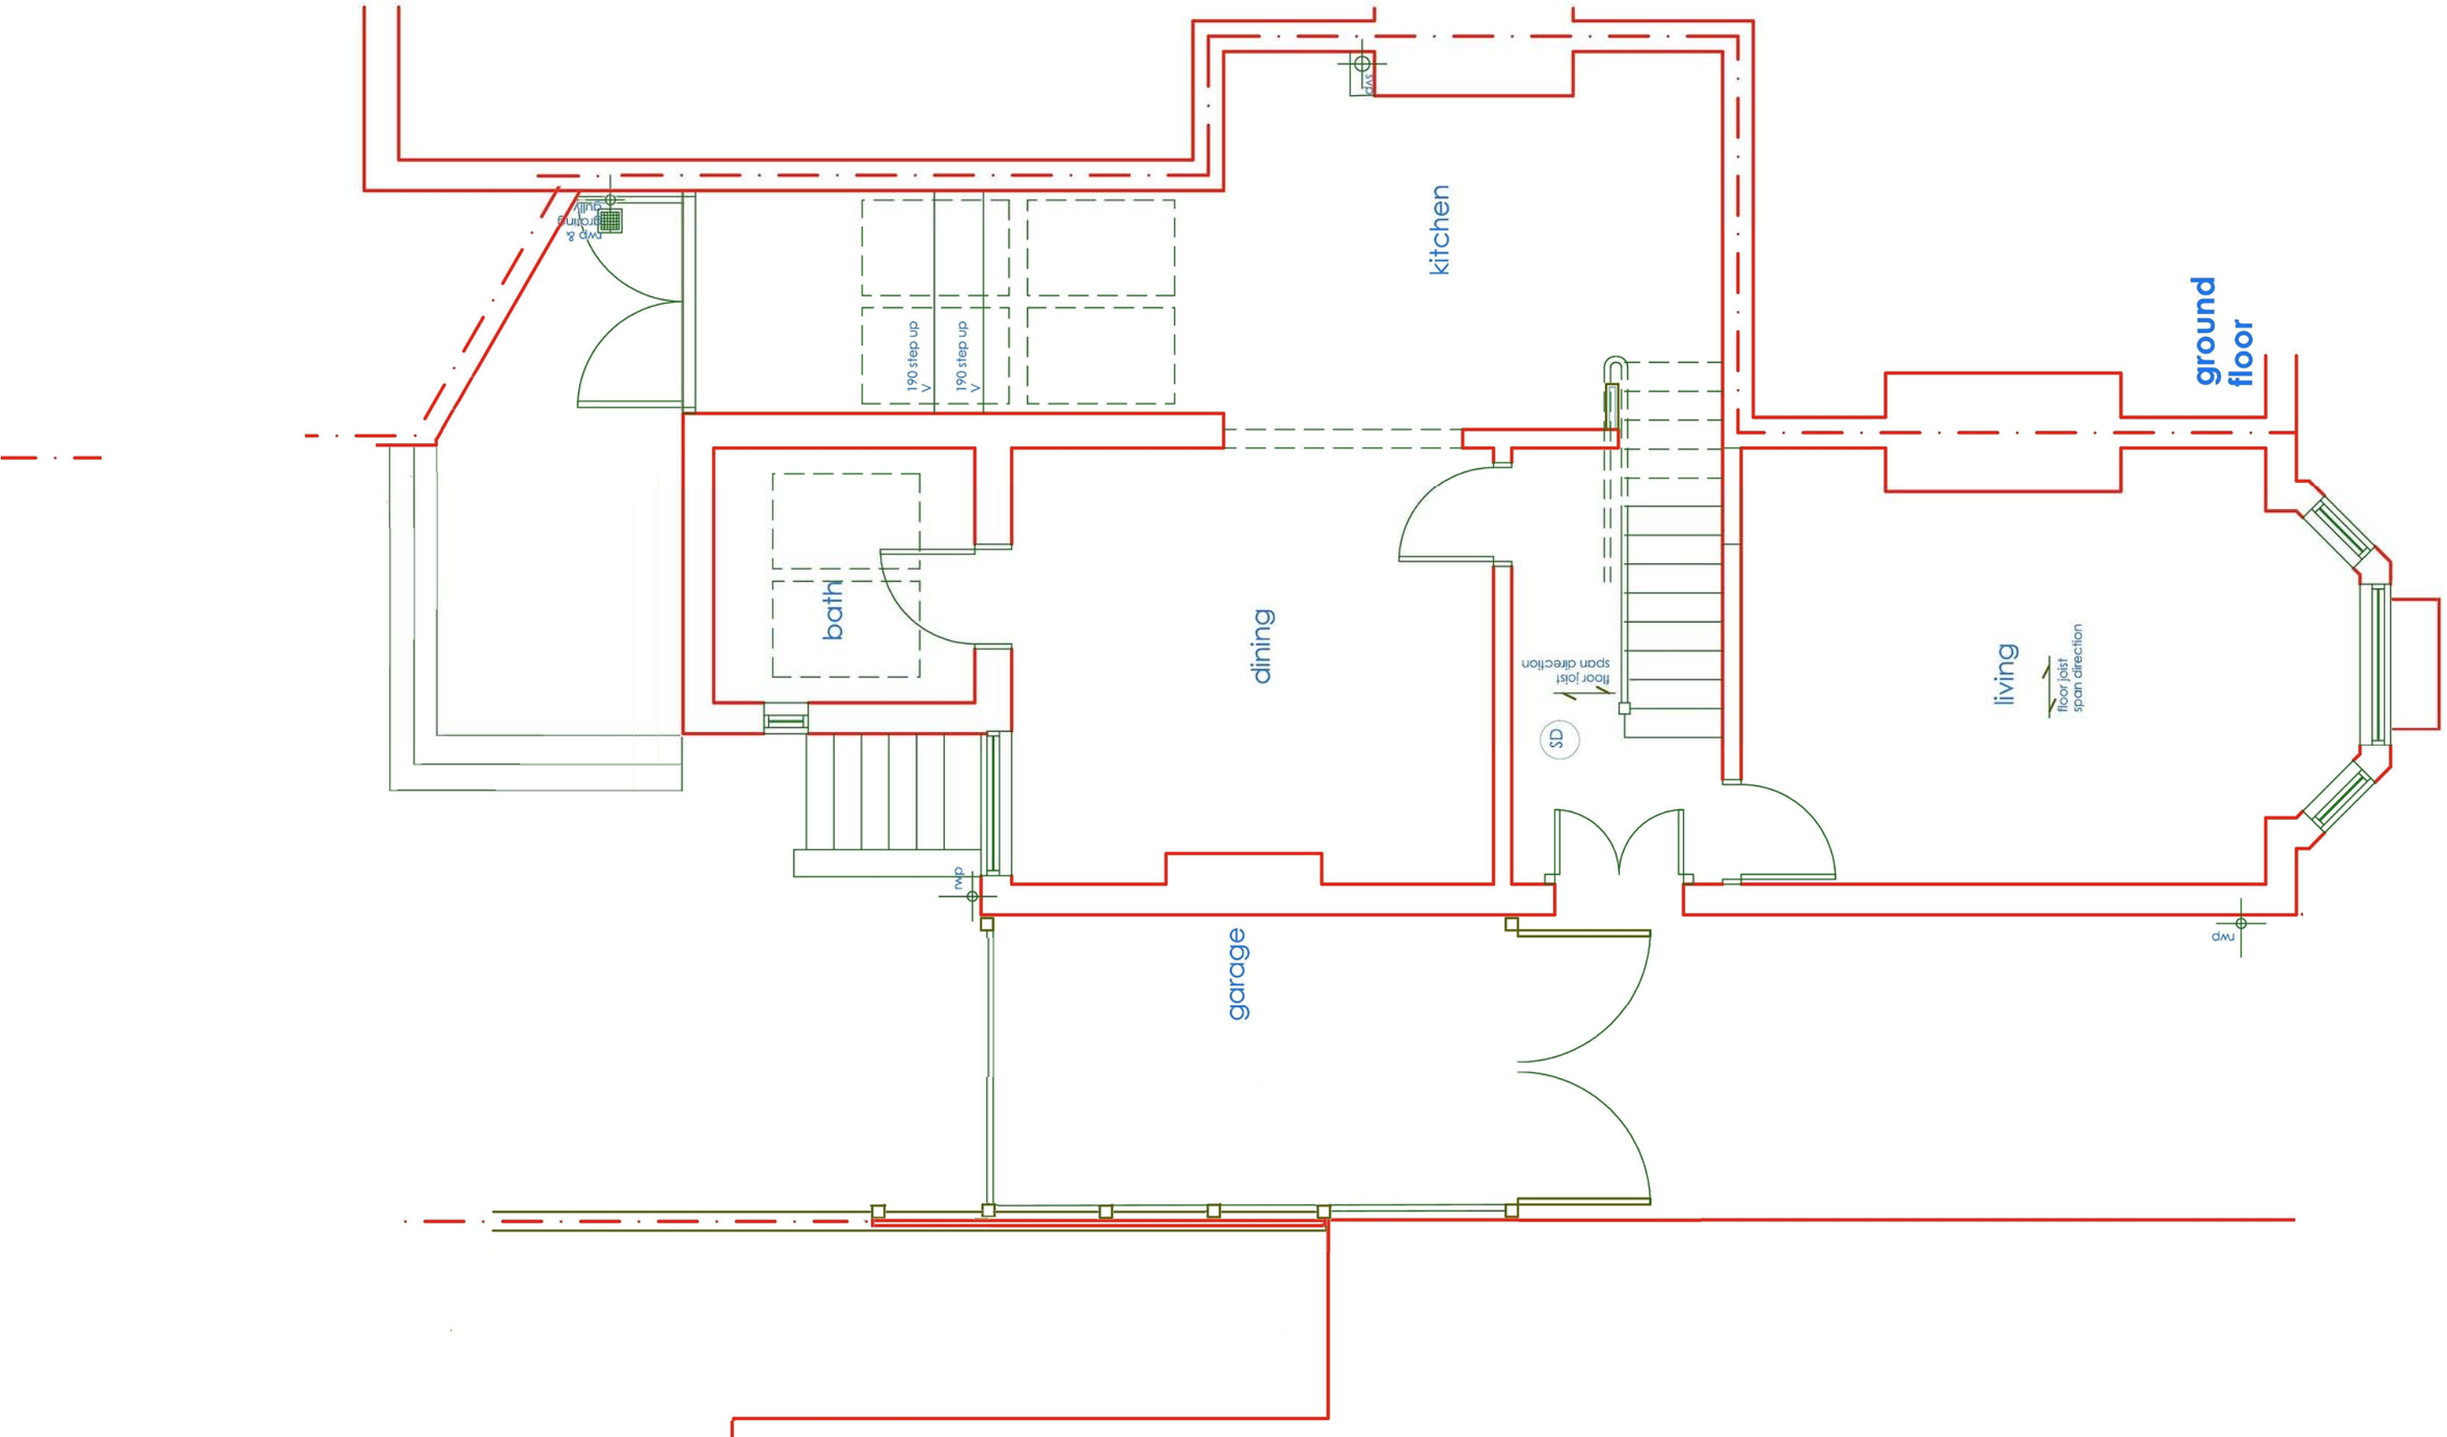

DAVID YOUNG ARCHITECT
37 TEMPLE DRIVE : SWINTON : MANCHESTER : M27 4EA
TEL 0161 793 0737 MOBILE 07774 181 336

The contractor(s) are responsible for checking all dimensions and existing features on site prior to fabrication, manufacture or construction of the works

1:50 when printed @ A2 size

0 1000 2000 3000

Scale: all dimension in mm unless otherwise stated

EXISTING GROUND FLOOR DWG : 150 B

30 HIGH LANE CHORLTON MANCHESTER M21 9BZ AUGUST 2012

REV

Issue B 13/07/13 AW - Renumbered 160 B was 16) and corrected to show screen to No. 32 side of party wall.