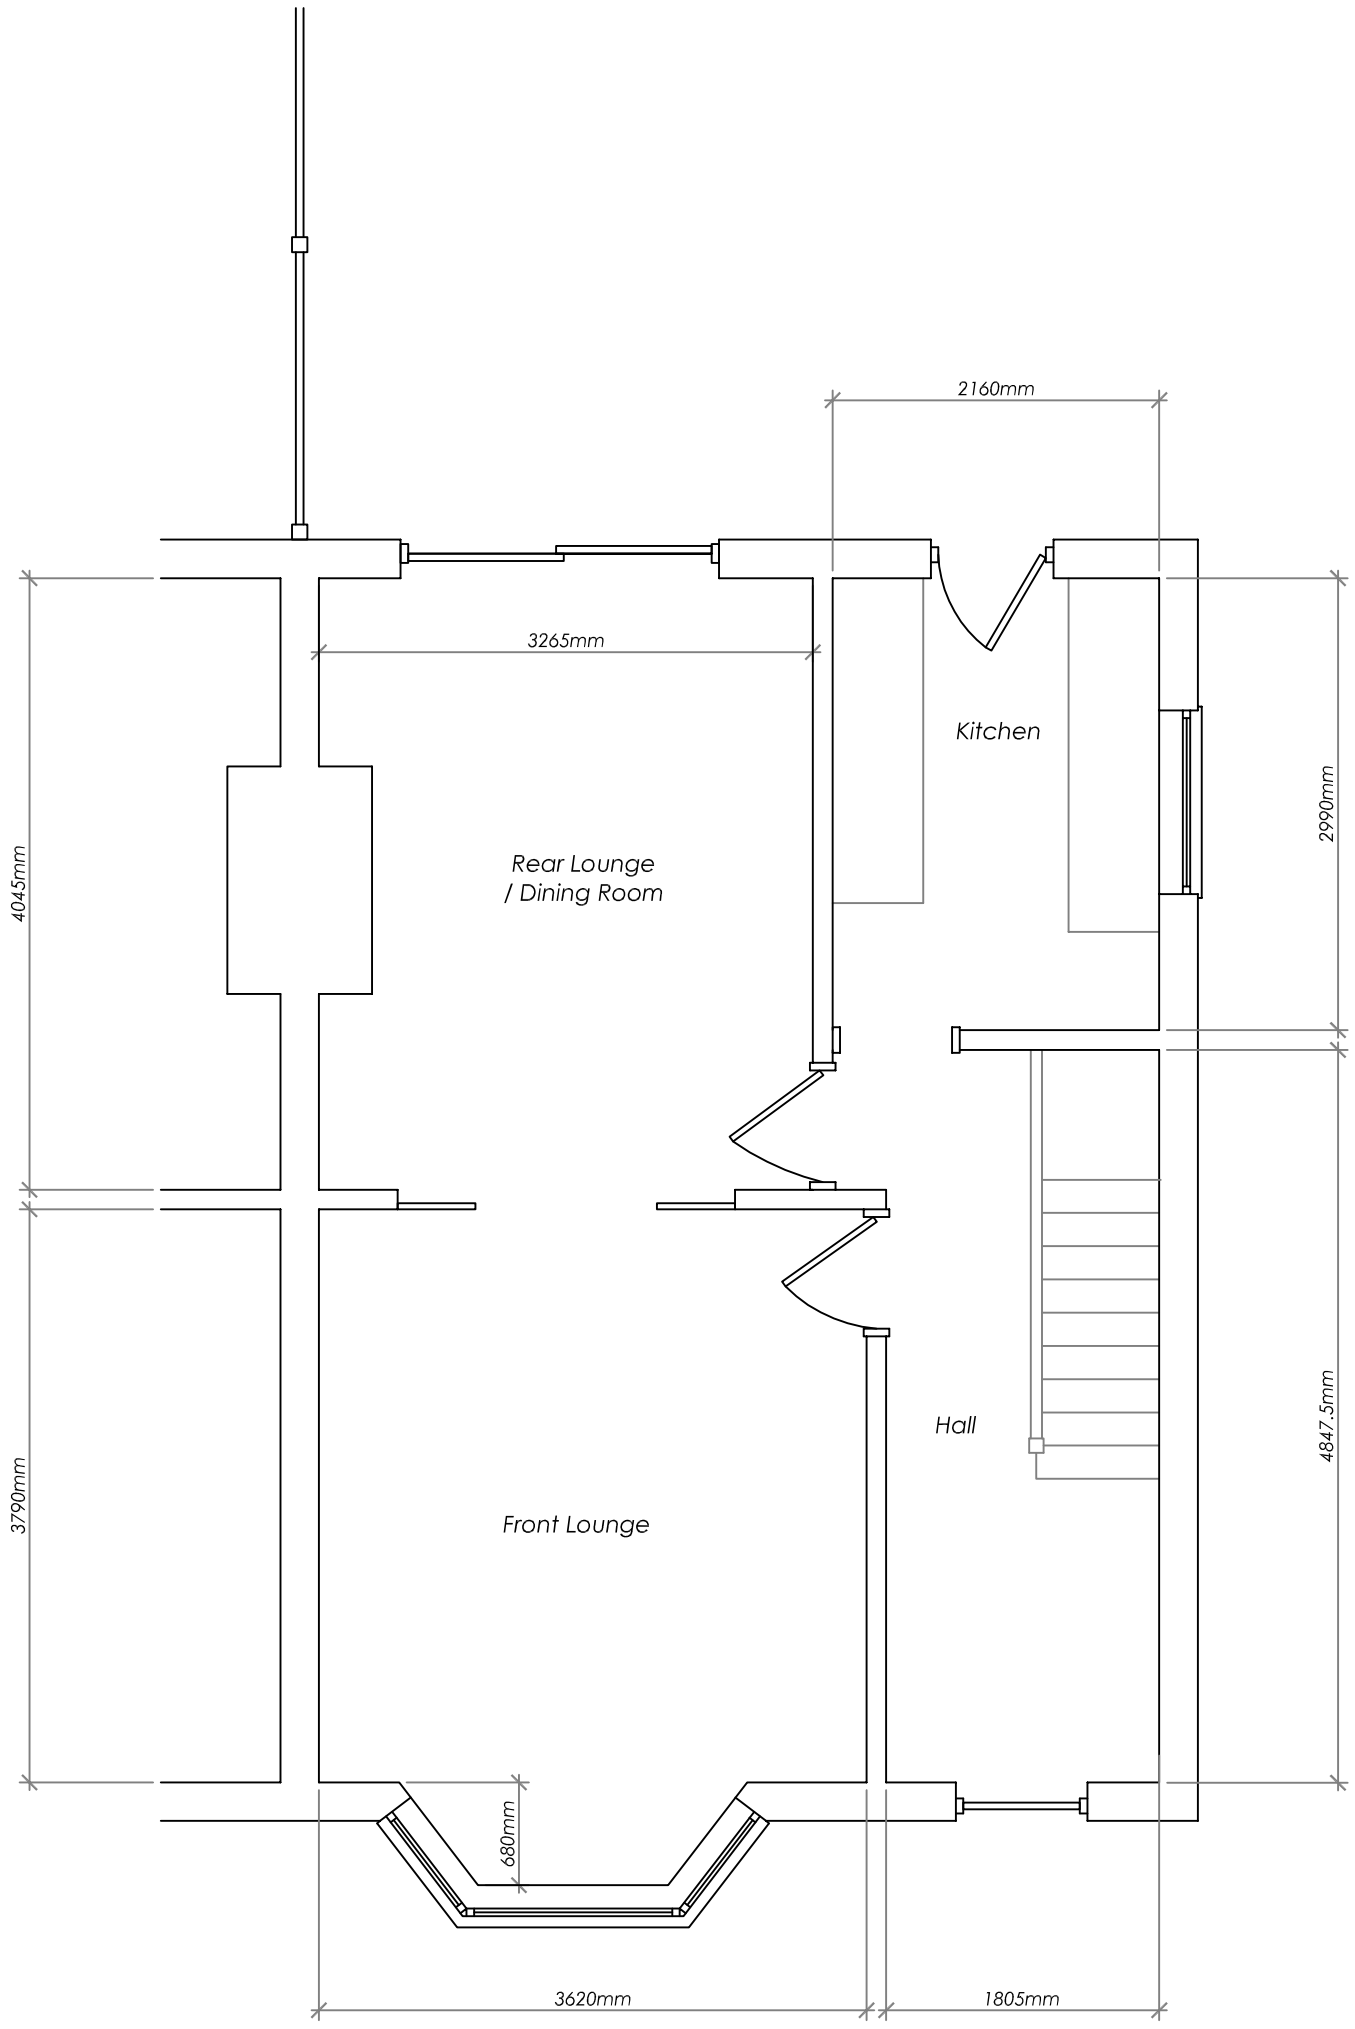

Existing Ground Floor Layout

Scale 1:50

C L S Surveying Ltd

CLS SURVEYING LIMITED
1 Anfield Road
Sale, Cheshire
M33 2AY
Telephone: +44 (0) 161 282 5310
Mobile: +44 (0) 7903 720 144
E-mail: CLSSurveying@gmail.com

Client:	Mr G Burnham, 126 Parrswood Road, Manchester
Project / Title:	Proposed Property Alterations Proposed Two Storey Side Extension and Dormer Loft Conversion
AutoCAD Location	D:\CLS Surveying\Planning Apps\
Drawn: MJD	Scale: As Shown — Date: 22.10.11
No.	TSSE-107MD-002