
DO NOT SCALE - USE FIGURED DIMENSIONS ONLY

OMBLER IWANOWSKI ARCHITECTS
10 TARIFF STREET MANCHESTER M1 2FF
TEL 0161 236 6778 FAX 0161 236 7078
OMBLERIWANOWSKI@Olarchitects.CO.UK

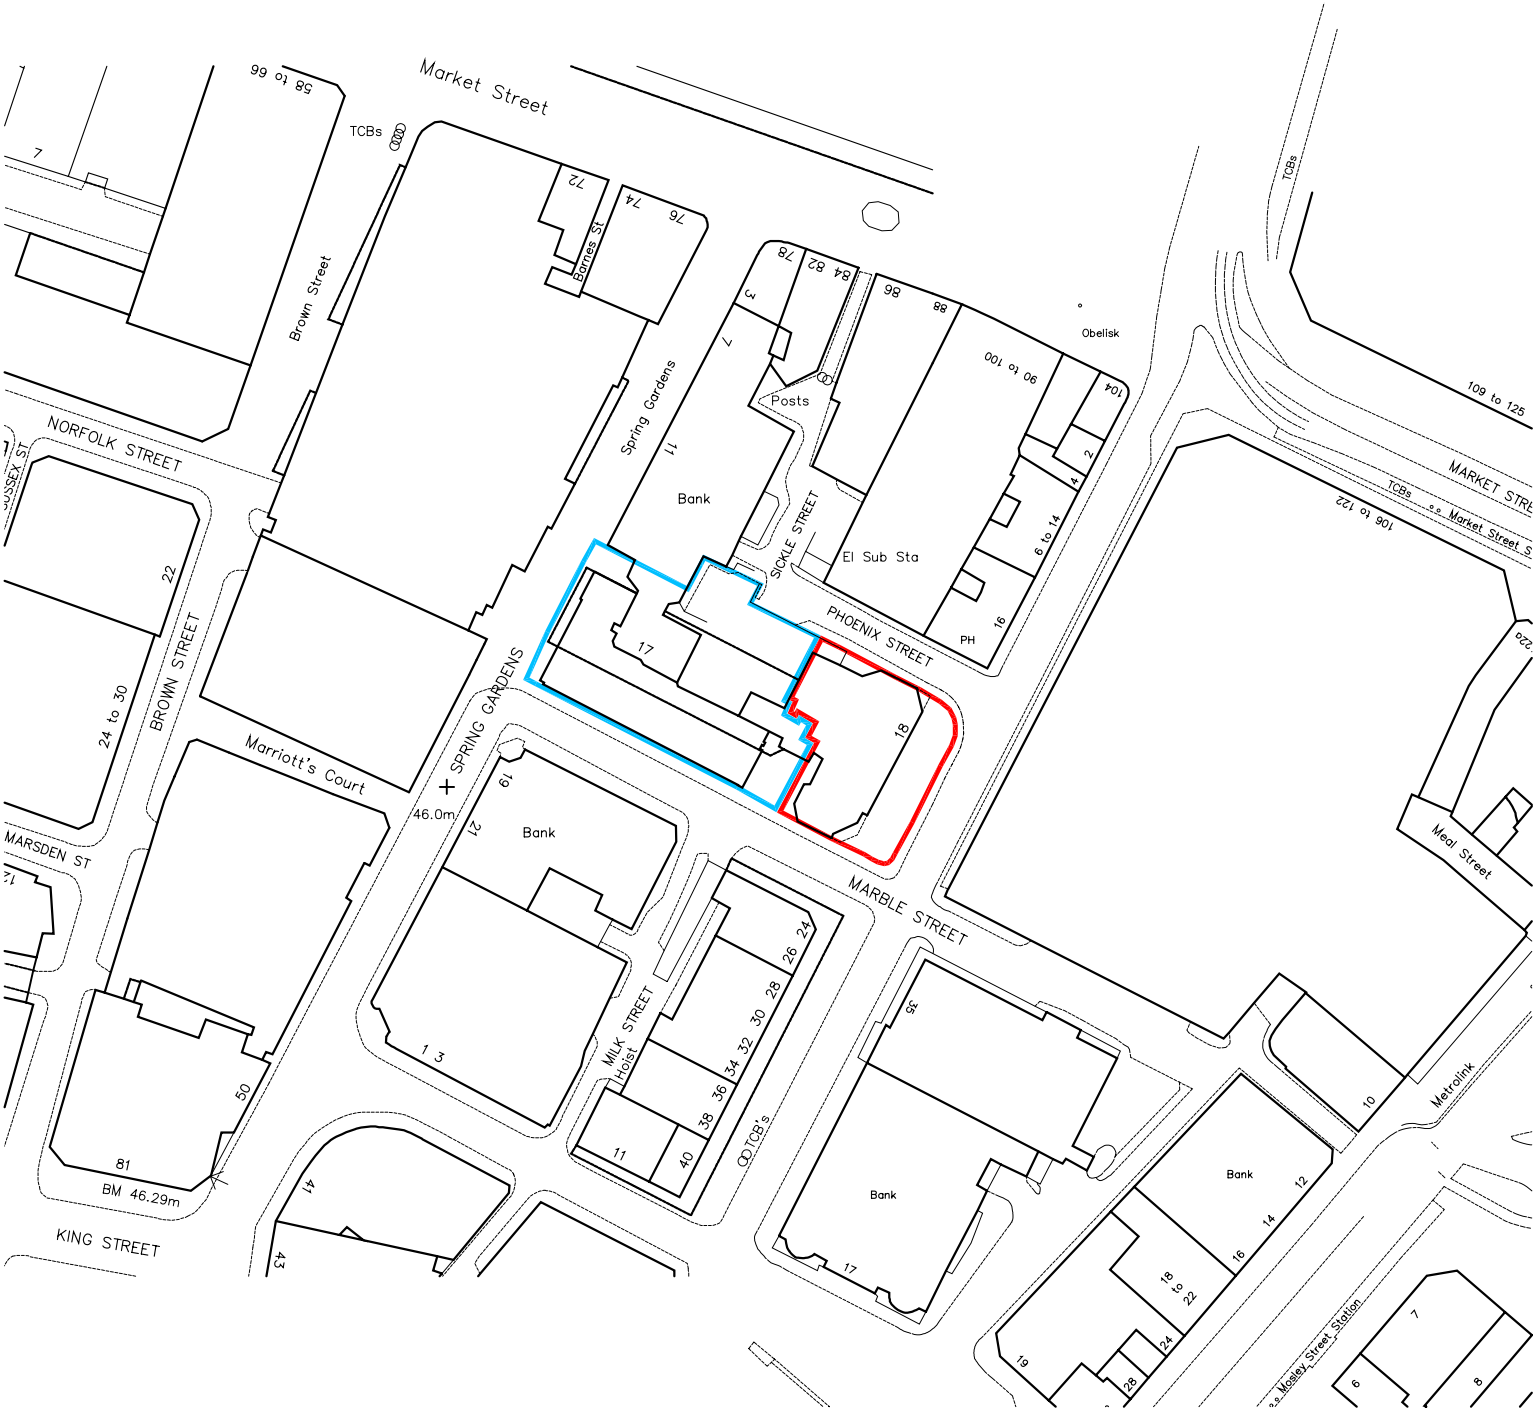

18-20 FOUNTAIN ST

REDEVELOPMENT FOR BRUNTWOOD

OI

LOCATION PLAN

09.04.08 SCALE 1:1250 @ A4

-- L(00)001 --