
SITE LOCATION

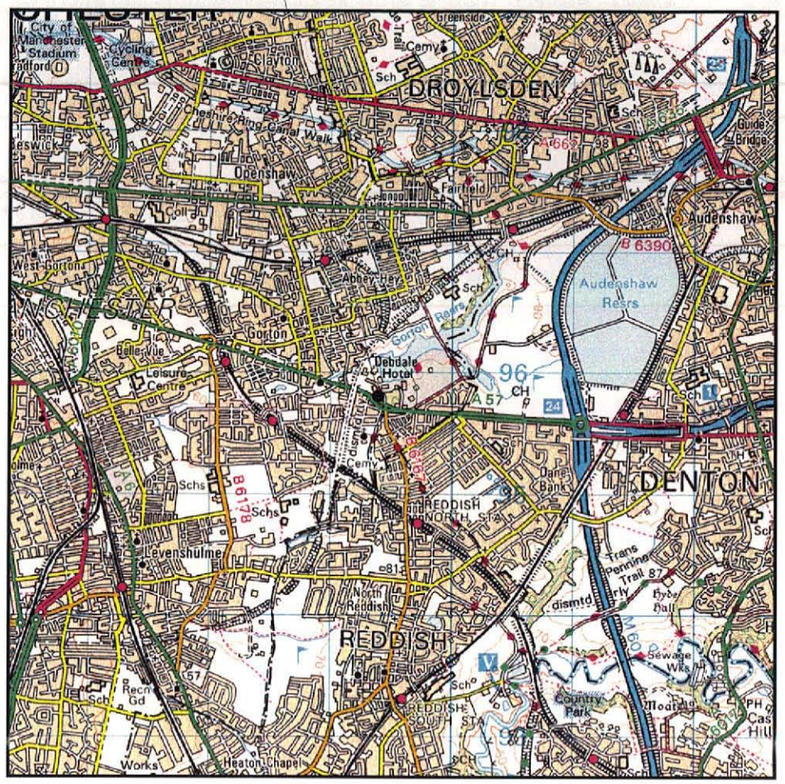

0 1km 2km
Scale

SITE LOCATION
(Scale 1:50000)

Ordnance Survey map extract
based upon Landranger map series
with the permission of the controller of
Her Majesty's Stationery Office
Mono Consultants Limited licence no. ES100017753
Crown copyright.




SITE PHOTOGRAPH

N
W E
S

SITE LOCATION

= Access Route
= Directions to Site

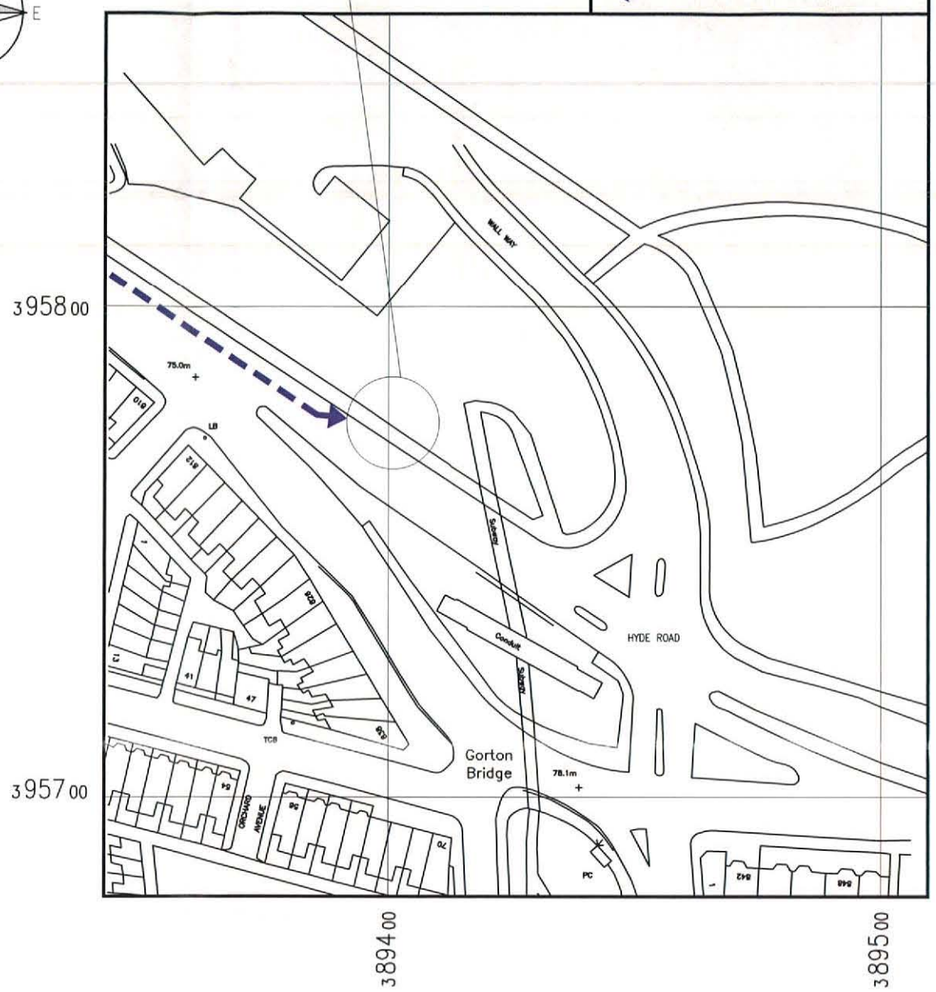

DETAILED SITE LOCATION
(Scale 1:1250)

Based upon Ordnance Survey map extract
with the permission of the Controller of
Her Majesty's Stationery Office.
Crown copyright.
Mono Consultants Limited licence no. ES100017753
Promap licence no. A152065A0001

Notes:
1 ALL DIMENSIONS ARE IN MM UNLESS NOTED OTHERWISE

N.G.R. E: 389400 N: 395768

DIRECTIONS TO SITE

EXIT THE M60 AT JUNCTION 24 AND HEAD WEST HEADING EAST ON THE A57 FROM MANCHESTER TOWARDS M60 JUNCTION 24. CONTINUE THROUGH GORTON UNTIL YOU REACH GORTON BRIDGE (JUST BEFORE THE JUNCTION WITH THE B6167). THE SITE IS LOCATED ON THE LEFT HAND SIDE BEFORE THE PEDESTRIAN UNDERPASS AND WALL WAY.

PLANNING AND BUILDING CONTROL
27 JUN 2013

REV	MODIFICATION	BY	CH	DATE
B	Issued for Construction	CAB	JT	29.05.13
A	Issued for Approval	CAB	JT	29.05.13

mono
MONO CONSULTANTS LIMITED
No. 58 Cygnet Court
Timothy's Bridge Road
Stratford-upon-Avon
Warwickshire
CV37 9NW
t. 44 (0)1789 206500
f. 44 (0)1789 206529
www.monoconsultants.com

CTIL

Cell Name	Opt
BROOK GREEN	A

Cell ID No

CTIL	Host	Sharer
(CTIL) 129969	(VF) 44495	(TEF) N/A

Site Address / Contact Details

BROOK GREEN
HYDE ROAD
DENTON
MANCHESTER
M18 7HH

Drawing Title: SITE LOCATION MAPS

Purpose of issue:

Drawing Number: 100

Scale:	Drawn:	Date:	Issue:
As Shown	CAB	29.05.13	B

Checked:	Date:	Approved:	Date:
JT	29.05.13	PA	29.05.13