

PROPOSED EXTENSION AT 5 INNES AVE NEWTON HEATH

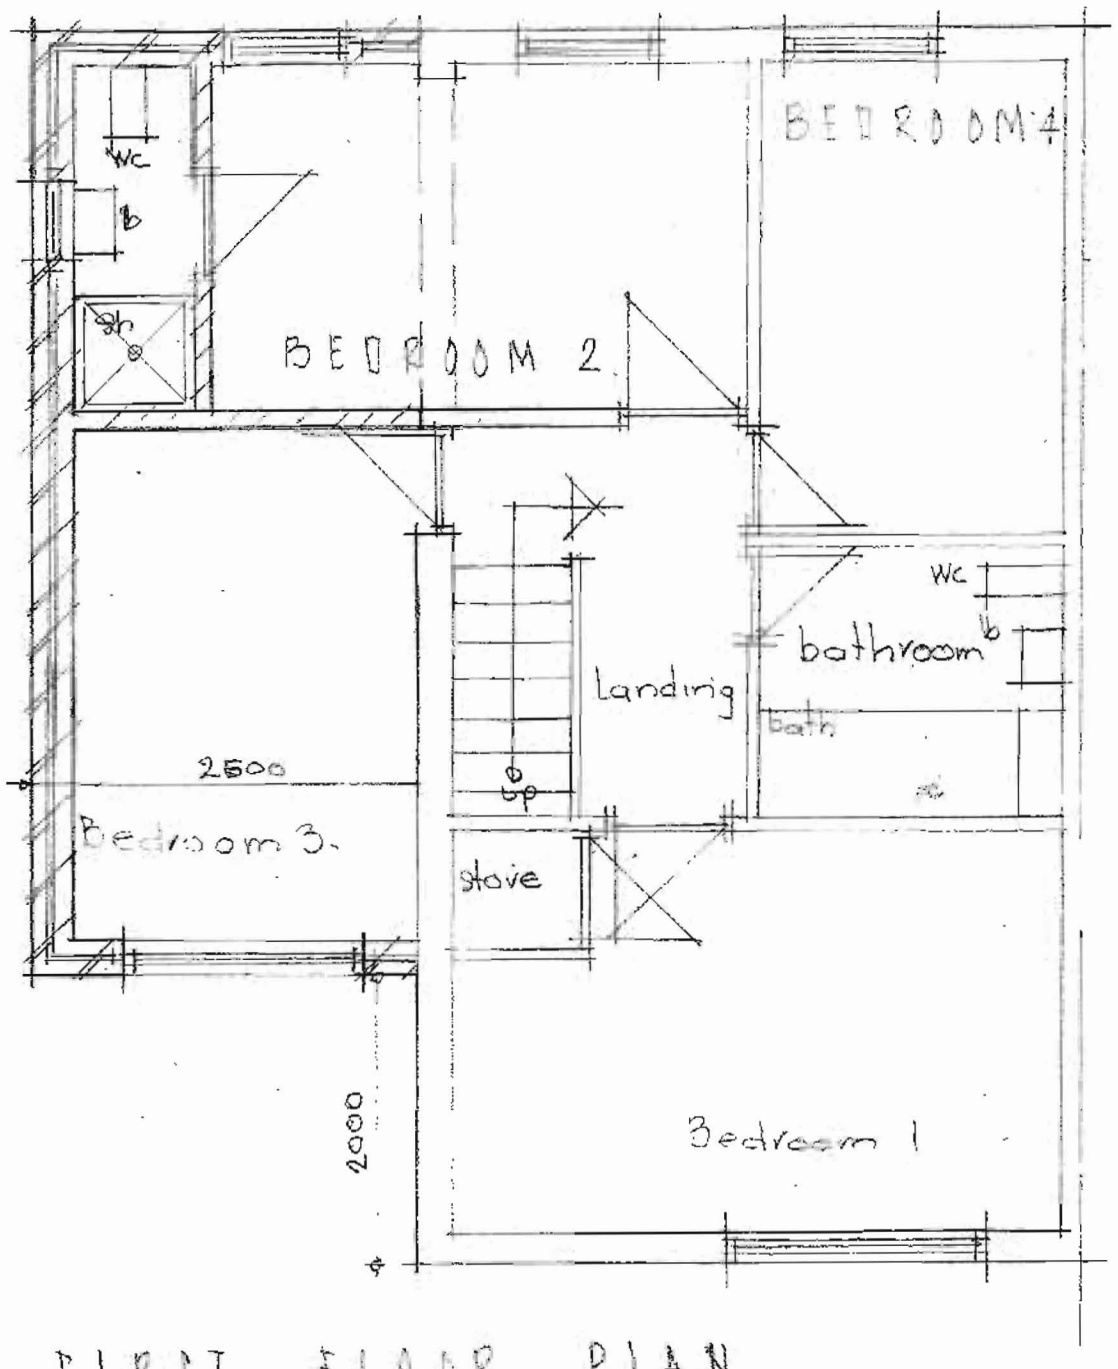


FIRST FLOOR PLAN

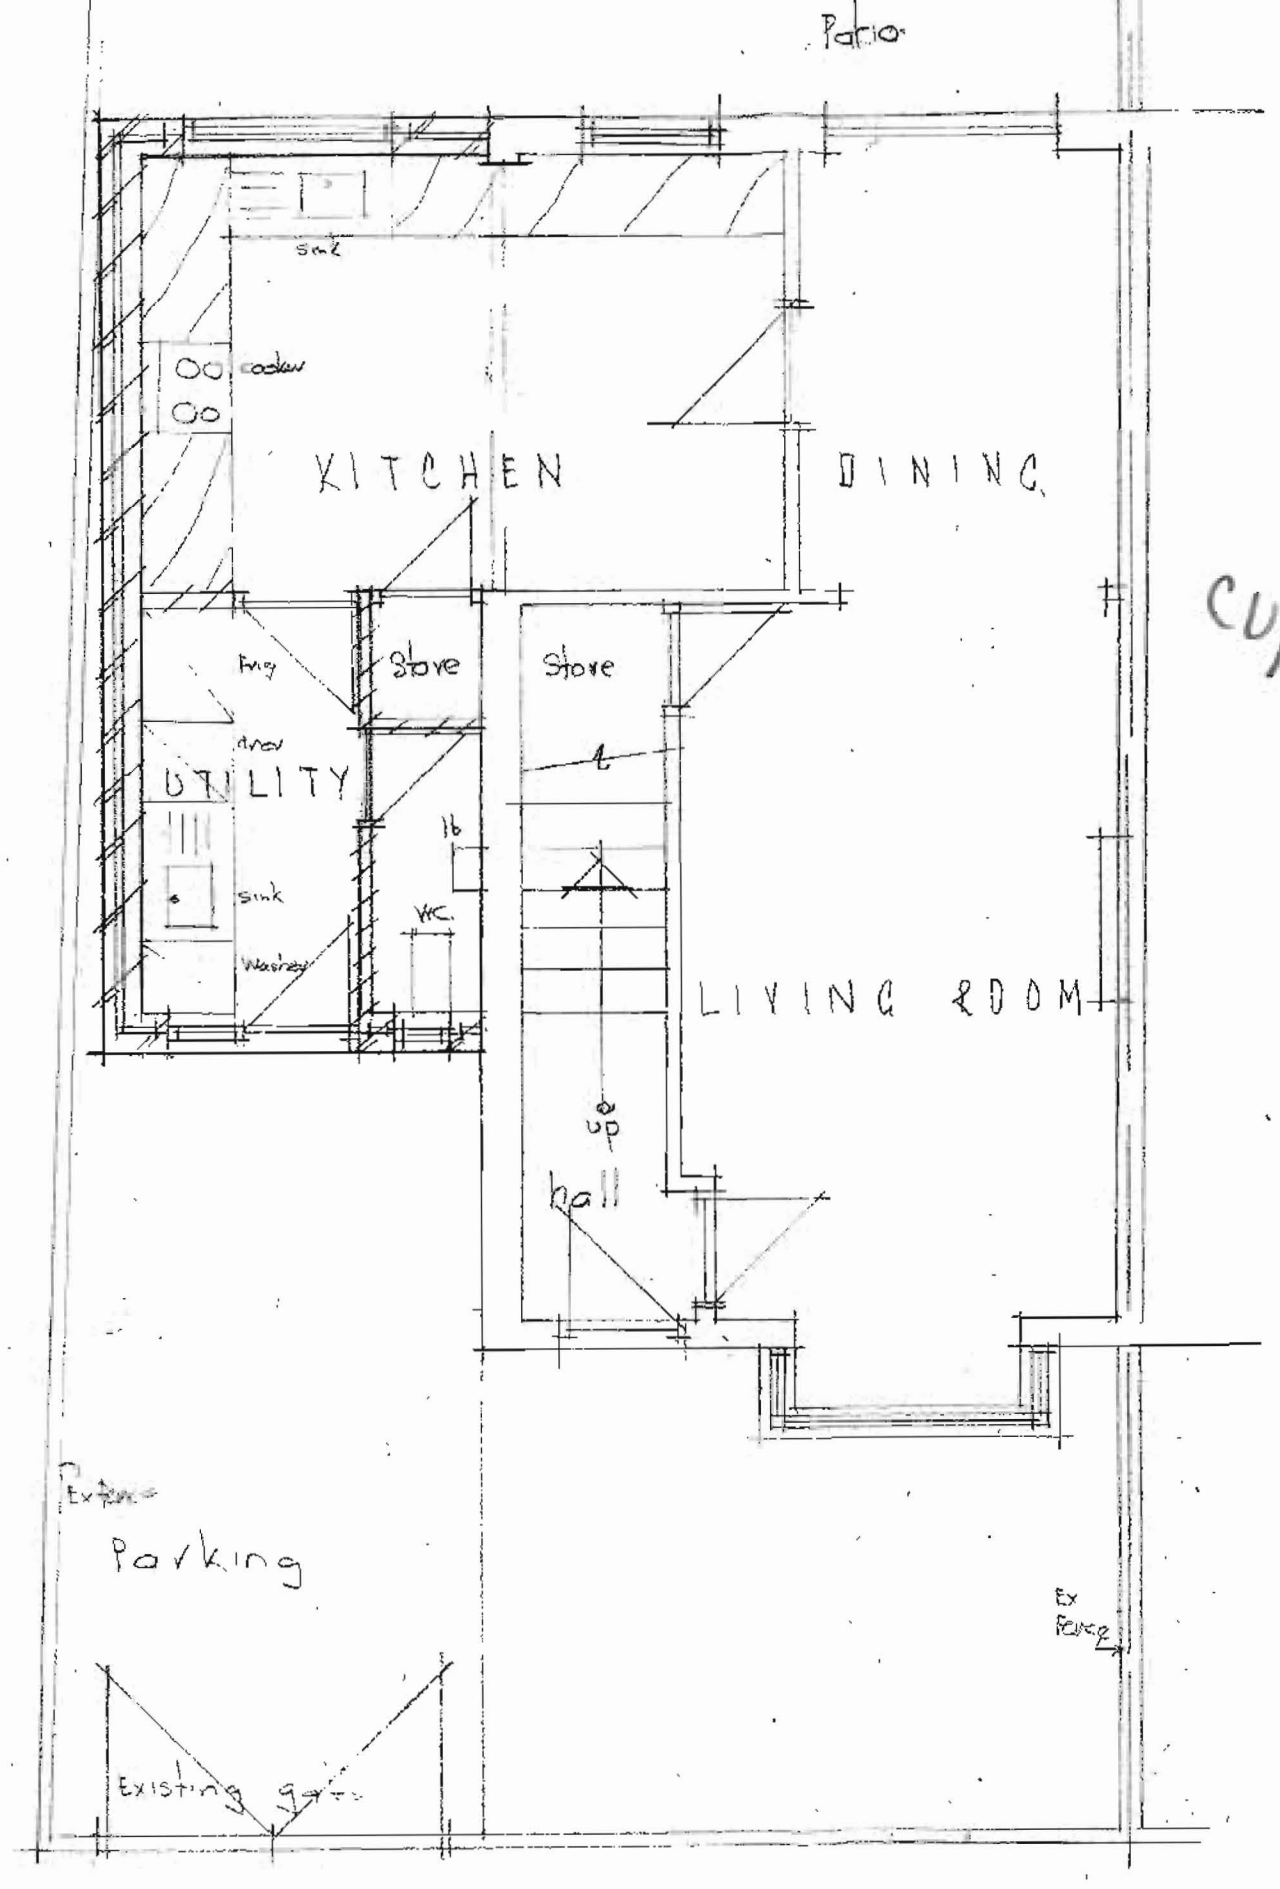

GROUND FLOOR PLAN

CURRENT

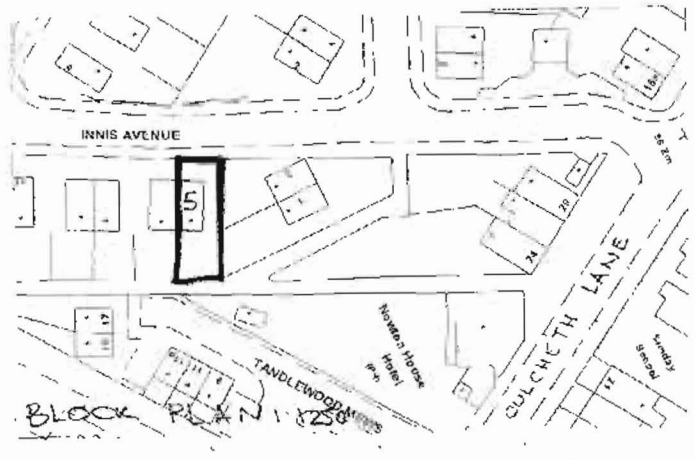

PDC ARCHITECTS

SCALE:	1:50
DATE:	04:08
Drg. No.	808.01

PROJECT DESIGN CONSULTANTS
BARCLAY HOUSE, 35 WHITWORTH ST WEST
MANCHESTER. M1 5NG
Telephone +44 (0) 161 228 2370
Facsimile +44 (0) 161 236 2646
e-mail. pdcarchitects@btopenworld.com

ACK'D			
REPLIED			
RECD	9 - JUN 2008	INIT. RECD	DATE
M			
M			
M			
			EDIT ACTION