CO-OP ARE TO ENSURE THAT AN L.T. SUPPLY IS LEFT ON THE OUTSIDE OF THE BUILDING TO WHICH FUTURAMA CAN CONNECT TO ILLUMINATE ANY SIGNAGE.

ANY WORKS TO EXISTING EXTERNAL TROUGHLIGHT OR SPOTLIGHTS TO BE BY CO-OP OR THEIR CONTRACTOR.


EXISTING FASCIAS WILL BE REMOVED IN ALL CASES UNLESS PRIOR ARRANGEMENTS HAVE BEEN MADE.




FRONT ELEVATION - SIGN A
393mm M5 MOULDED LETTERS
SCALE 1:100

ING
29 MAY 2008

SPECIFICATION:
EXTERNALLY-ILLUMINATED SUMUNE FASCIA SIGN
ALUMINIUM TRAY PANEL 35mm DEEP ON AN EXTRUDED ALUMINIUM FIXING SYSTEM & FINISHED IN PANTONE GREEN REF 375. THE LETTERS 'co-operative' TO BE MOULDED FROM ACRYLIC WITH SILVER EDGES AND APPLIED PANTONE BLUE REF 2757 VINYL FACES. FIXED TO THE PANEL. THE WORD 'The' (PRECEDING 'co-operative') TO BE FRET-CUT, 5mm BLUE OPAQUE ACRYLIC PANTONE BLUE REF 2757 AND FIXED TO THE PANEL BY 'FIR TREE' FIXING. THE WORD 'food' TO BE FRET-CUT 5mm WHITE OPAQUE ACRYLIC AND FIXED TO THE PANEL BY 'FIR TREE' FIXING. FASCIA TO BE ILLUMINATED BY EXISTING RE-PAINTED EXTERNAL TRUGHLIGHT FINISHED IN PANTONE GREEN REF 375.

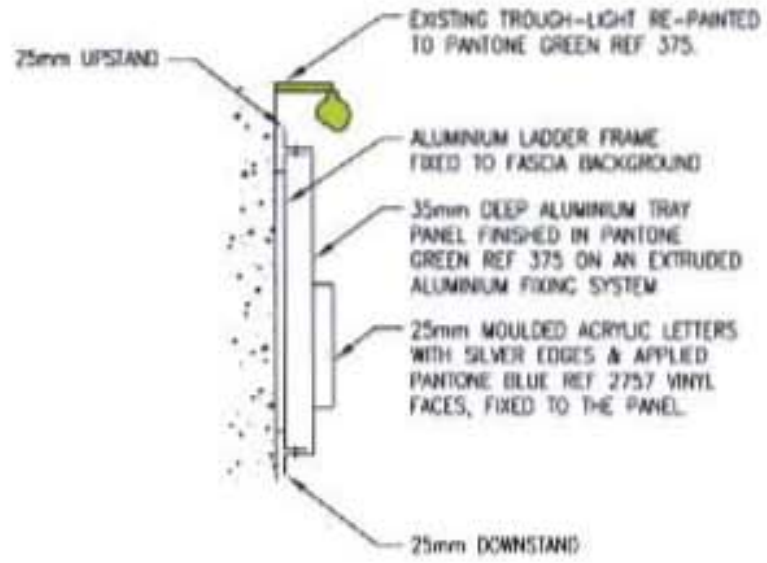

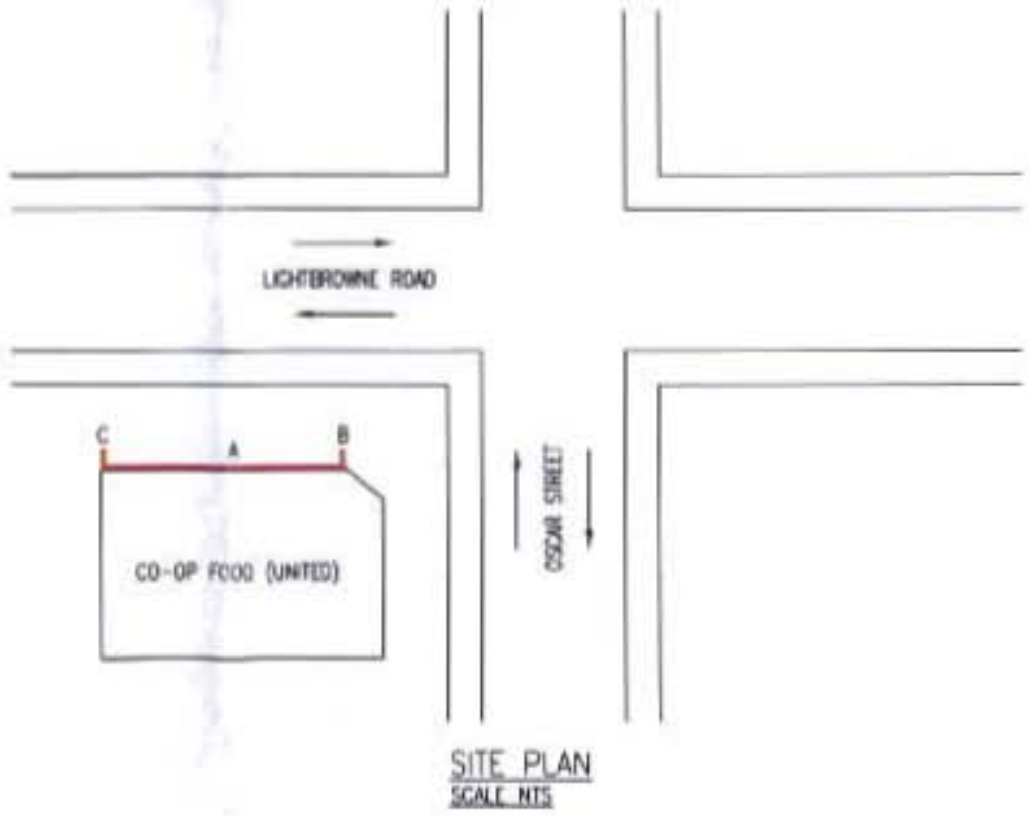

SITE PLAN
SCALE NTS

B1 19/05/08 T Taylor

REV	DATE	INITIALS	DESCRIPTION
B	18/04/08	DT	SPECIFICATIONS AMENDED
A	31/10/07	DJH	ORIGINAL SCHEME

Client: CO-OP FOOD
Site: DEAN MOUNT (UNITED)
232 - 234 LIGHT BROWNE ROAD
DEAN MOUNT
GREATER MANCHESTER
M40 5EF

Job No. 49343 Dwg No. -1
Scale: AS SHOWN Site No.
Date: 31.10.07 Issue: B
Drawn: DJH Checked:

New Fascia Spec 9.4.2008

Futurama

realising corporate identity in the built environment


Olympia House
Metro Park 45
Middleton Grove
Leeds
LS11 5TJ
United Kingdom

Telephone : 0113 270 5595
Facsimile : 0113 277 1143
E-mail : postbox@futurama.ltd.uk

© Copyright Design. Do Not Scale

CO-OP ARE TO ENSURE THAT AN L.T. SUPPLY IS LEFT ON THE OUTSIDE OF THE BUILDING TO WHICH FUTURAMA CAN CONNECT TO ILLUMINATE ANY SIGNAGE.

EXISTING FASCIAS WILL BE REMOVED IN ALL CASES UNLESS PRIOR ARRANGEMENTS HAVE BEEN MADE.

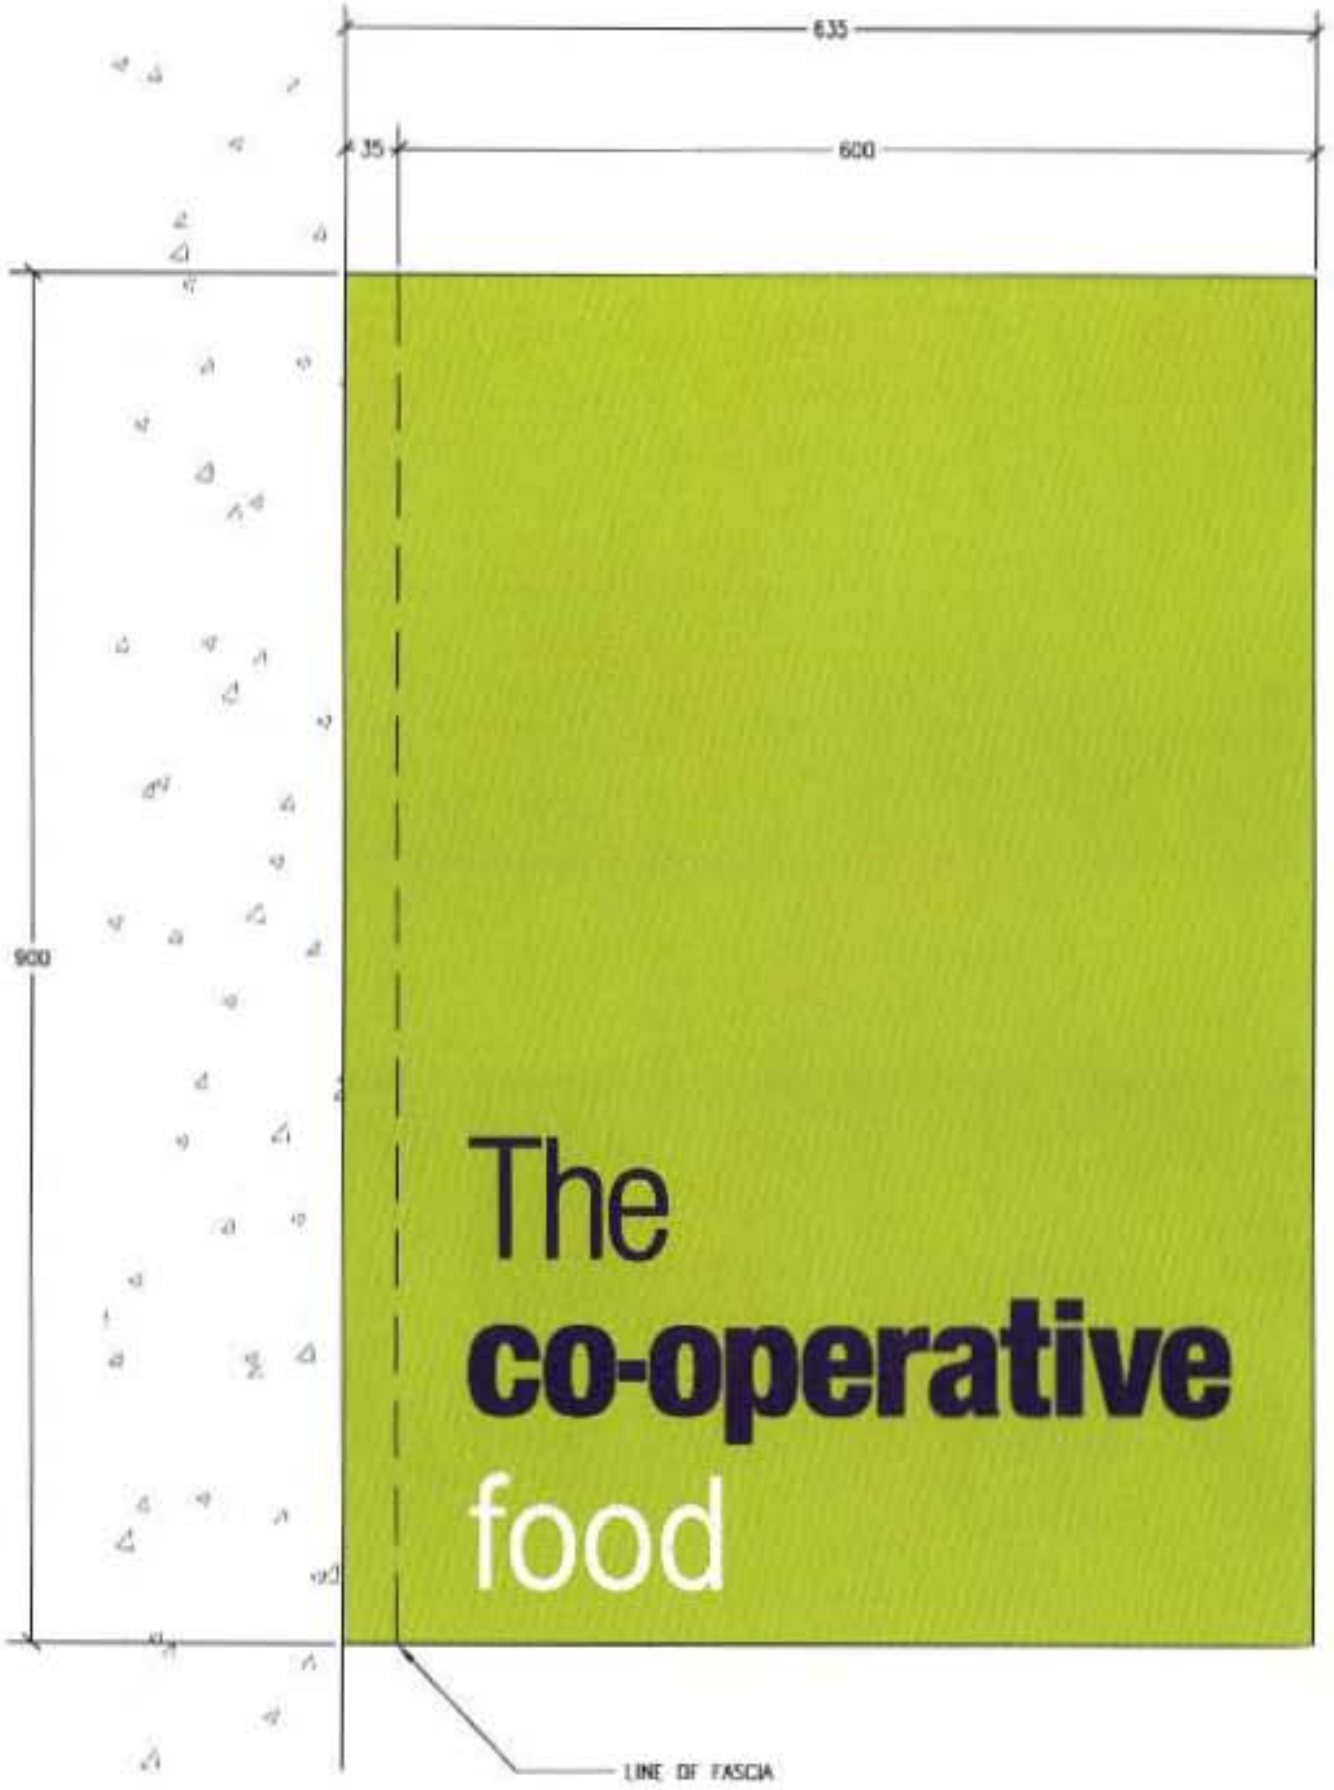

SIGNS B & C: 600mm DOUBLE-SIDED PROJECTOR
SCALE 1:5

SPECIFICATION:
PROJECTOR:
CONSTRUCTED FROM TWO BACK TO BACK, 75mm DEEP ALUMINIUM TRAYS AROUND A FABRICATED ALUMINIUM INTERNAL FRAME WITH FIXING POINTS WITHIN THE UNIT, FACE PANELS TO BE PAINTED TO PANTONE GREEN REF 375. THE LETTERS 'co-operative' TO BE STEP-INLAID, CLEAR ACRYLIC WITH APPLIED OPAQUE PANTONE BLUE REF 2757 VINYL FACES AND GREEN FILTER, INTERNALLY-ILLUMINATED BY FLUORESCENT TUBES TO GIVE A 'HALO' EFFECT. THE WORD 'The' (PRECEDING 'co-operative') TO BE APPLIED OPAQUE PANTONE BLUE REF 2757 VINYL. THE WORD 'food' TO BE FRET-CUT, FLUSH INLAID OPAL ACRYLIC WITH GREEN FILTER, INTERNALLY ILLUMINATED BY FLUORESCENT TUBES.

PLANNING
29 MAY 2008

REV.	DATE	INITIALS	DESCRIPTION
B	16/04/08	CF	SPECIFICATIONS AMENDED
A	31/10/07	DJH	ORIGINAL SCHEME

Client: CO-OP FOOD
Site: DEAN MOUNT (UNITED)
232 - 234 LIGHT BROWNE ROAD
DEAN MOUNT
GREATER MANCHESTER
M40 5EF

Job No. 49343 Dwg No. -2
Scale: AS SHOWN Site No.
Date: 31.10.07 Issue: B
Drawn: DJH Checked:

New Fascia Spec 9.4.2008

Futurama

realising corporate identity in the built environment

Olympia House
Metro Park 45
Middleton Grove
Leeds
LS11 5TJ
United Kingdom

Telephone :
0113 270 5595
Facsimile :
0113 277 1143
E-mail :
postbox@futurama.ltd.uk

© Copyright Design. Do Not Scale



















B	15/04/08	CF	SPECIFICATIONS AMENDED
A	31/10/07	DJH	ORIGINAL SCHEME
REV	DATE	INITIALS	DESCRIPTION

Client: CO-OP FOOD

Site: DEAN MOUNT (UNITED)
232 - 234 LIGHT BROWNE ROAD
DEAN MOUNT
GREATER MANCHESTER
M40 5EF

Job No. 49343 Dwg No. -3

Scale: AS SHOWN Site No.

Date: 31.10.07 Issue: B

Drawn: DJH Checked:

New Fascia Spec 9.4.2008

Futurama

realising corporate identity in the built environment

Olympia House
Metro Park 45
Middleton Grove
Leeds
LS11 5TJ
United Kingdom

Telephone : 0113 270 5595
Facsimile : 0113 277 1143
E-mail : postbox@futurama.ltd.uk

29 MAY 2008

© Copyright Design. Do Not Scale