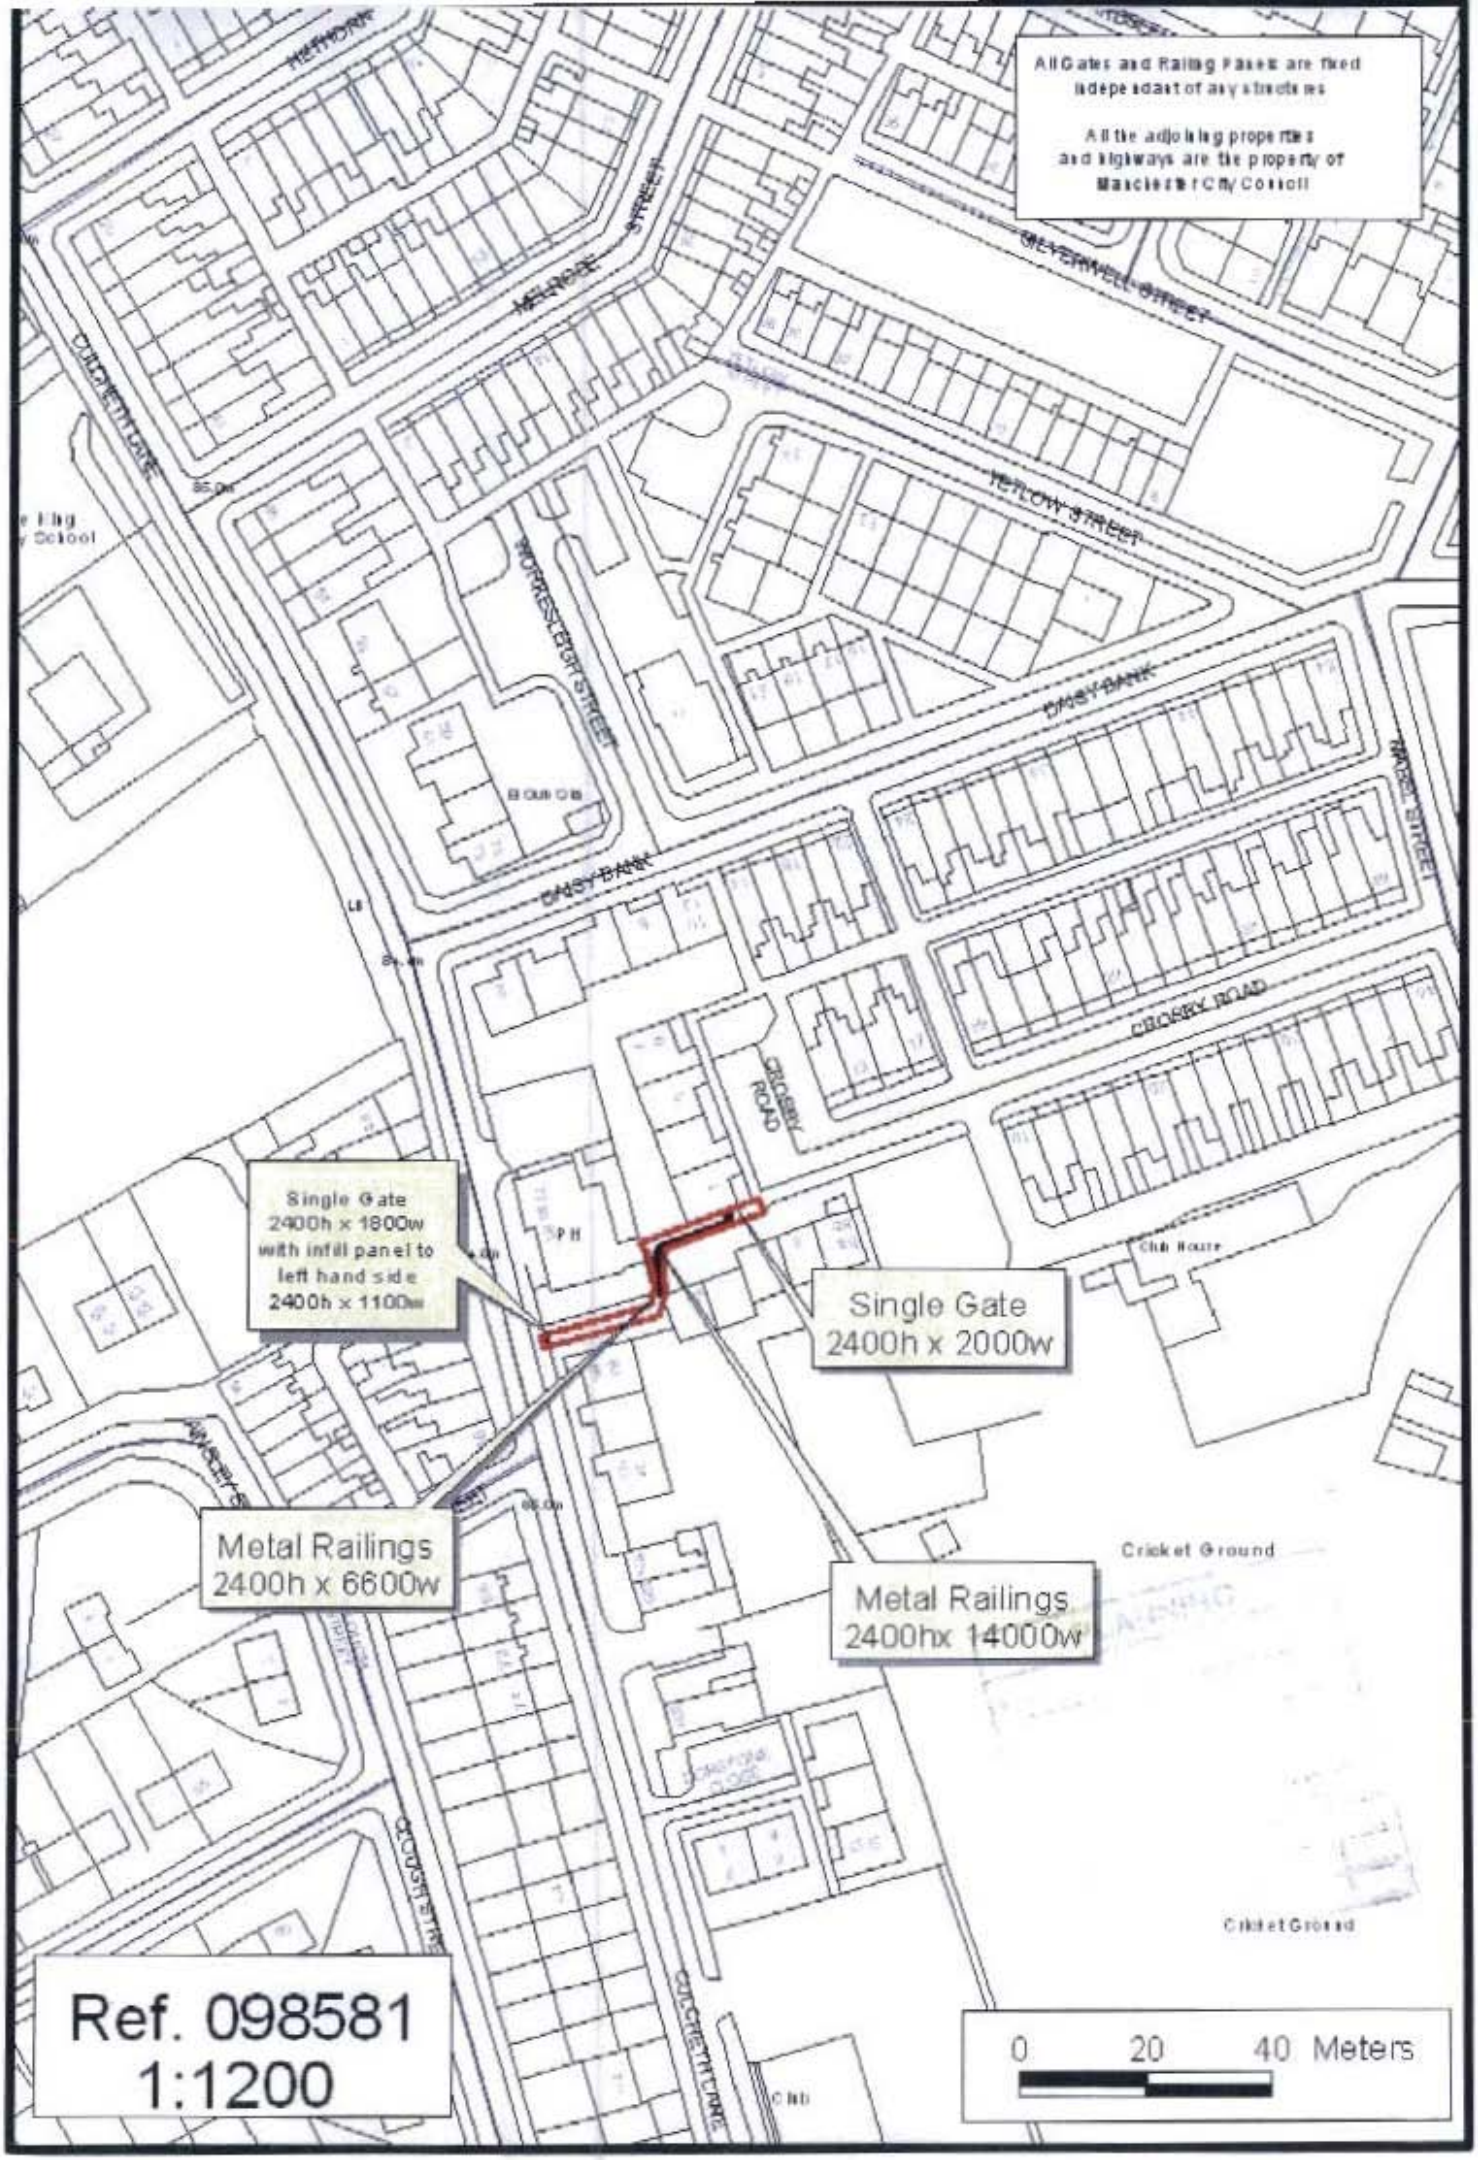
All Gates and Railing Panels are fixed independant of any structures
All the adjoining properties and highways are the property of Manchester City Council
Single Gate
2400h x 1800w
with infill panel to
left hand side
2400h x 1100w
Single Gate
2400h x 2000w
Metal Railings
2400h x 6600w
Metal Railings
2400hx 14000w
Ref. 098581
1:1200
0
20
40 Meters