

EAST ELEVATION

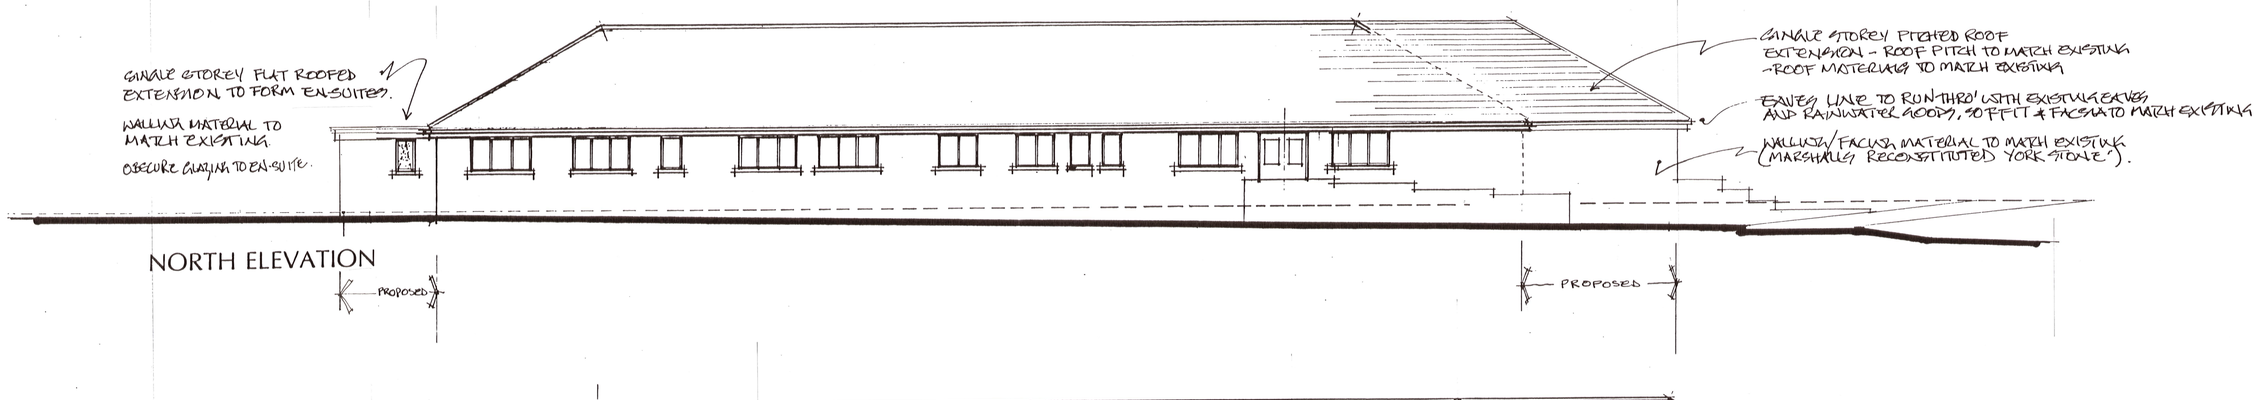

NORTH ELEVATION

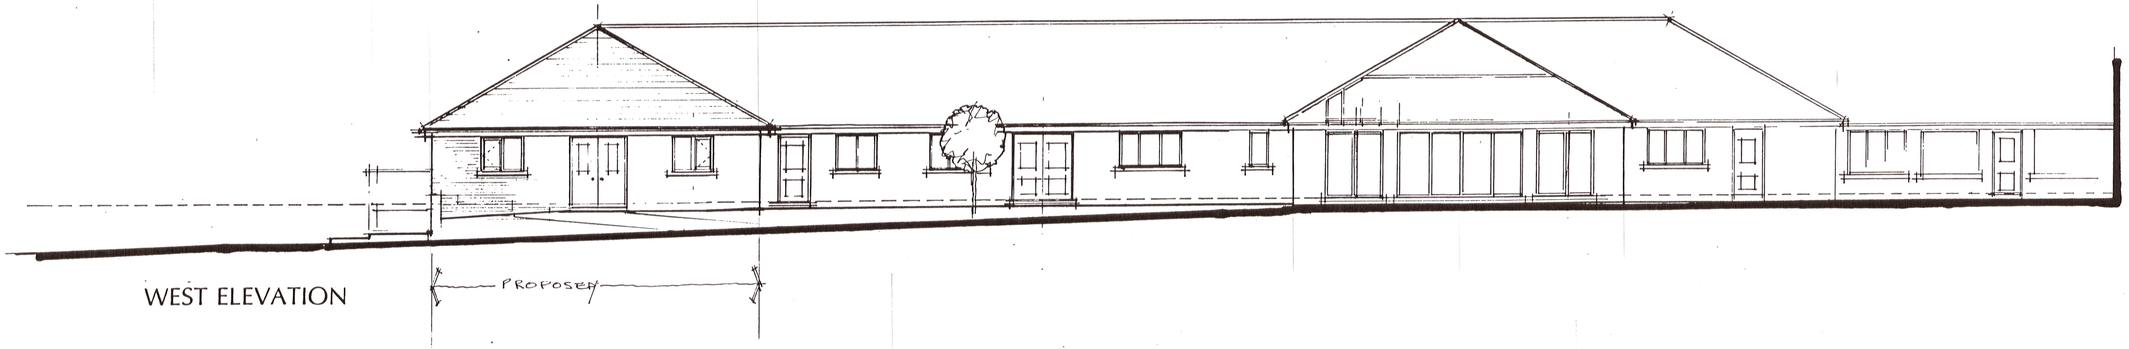

WEST ELEVATION

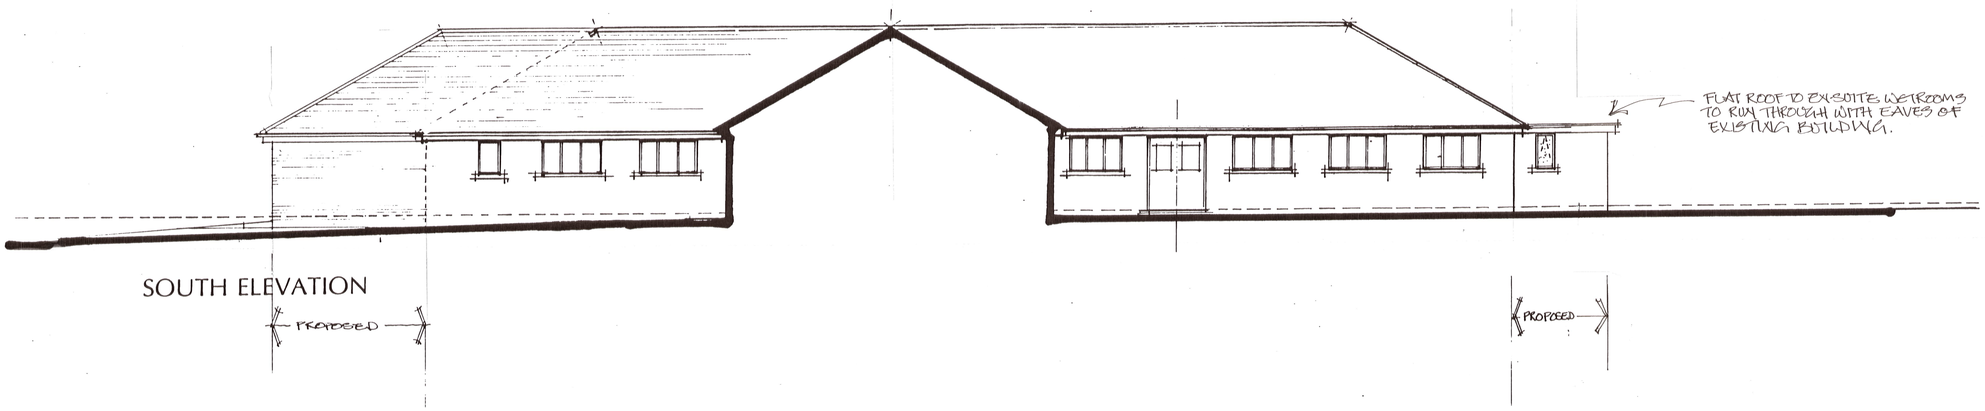

SOUTH ELEVATION

Greenhalgh + Williams architects.
3 Manchester road. Bury. BL9 0DR Tel- 0161 746 9556

Project - Proposed extensions to provide two additional en-suites, storage, laundry and sluice room facilities.

Client / site - St Euprasia's Care home. Chain Road .M9 6GN

Drawing title - Elevations as Proposed

Scale	Date	Drawing no / Rev
1:100	Aug '16	4799 - 003 A

- REV A (21-09-2016) EN-SUITES AMENDED & INCREASED IN SIZE.