DO NOT SCALE. All dimensional details are to be checked against actual site dimensions before any work is executed.
This drawing is copyright

0 5 10



Front Elevation

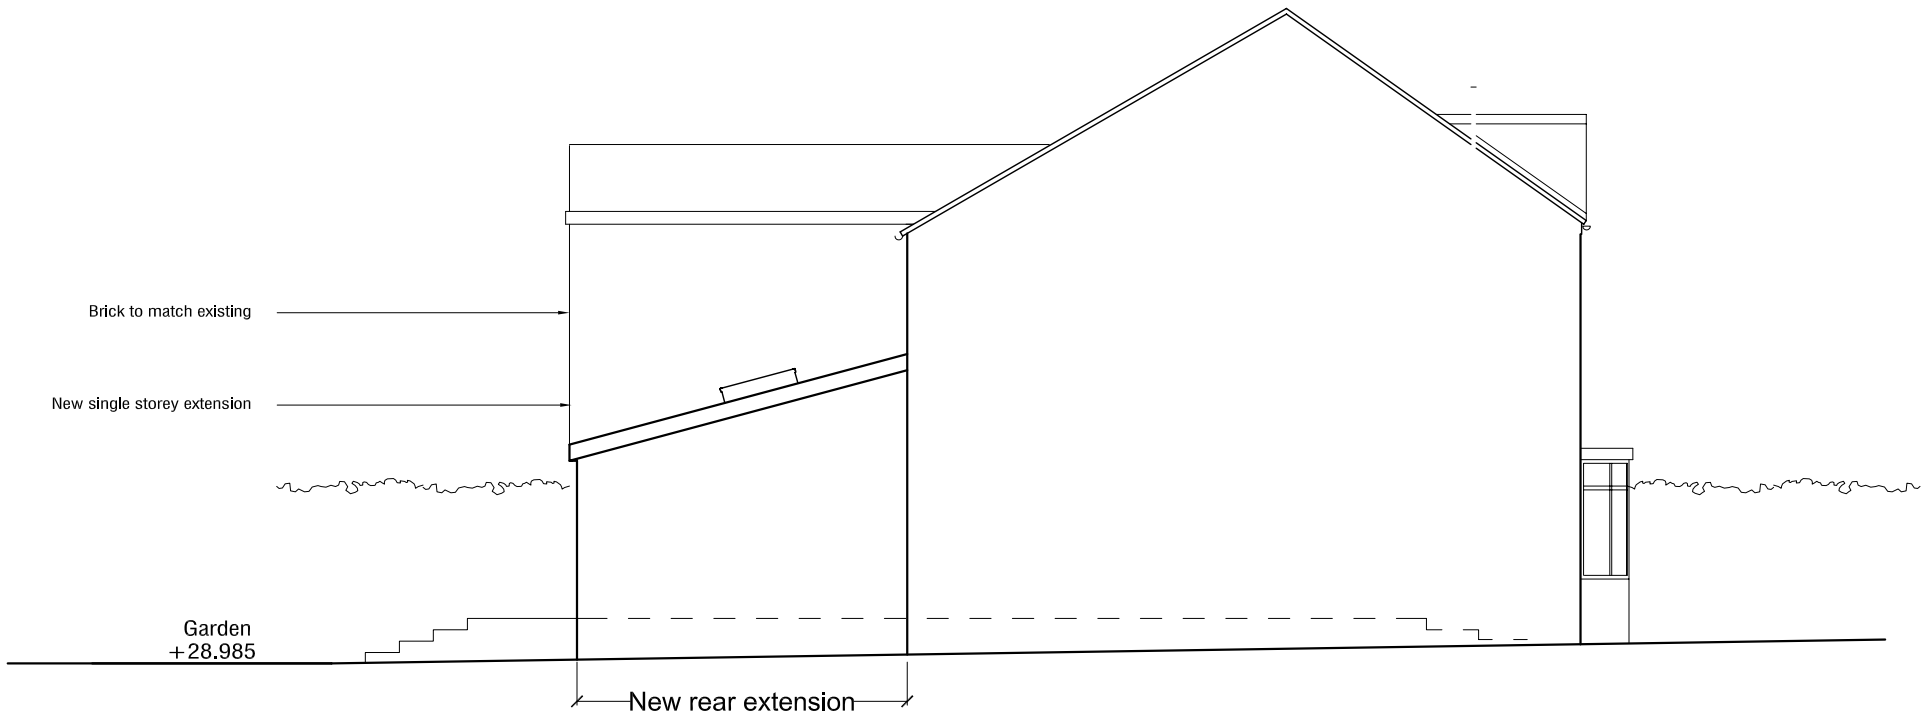

West Elevation

Alteration Works to 5 St Hilda's Road- PROPOSED ELEVATIONS

Scale 1:100@A3 May 2013