PLANNING AND
BUILDING CONTROL
23 NOV 2011

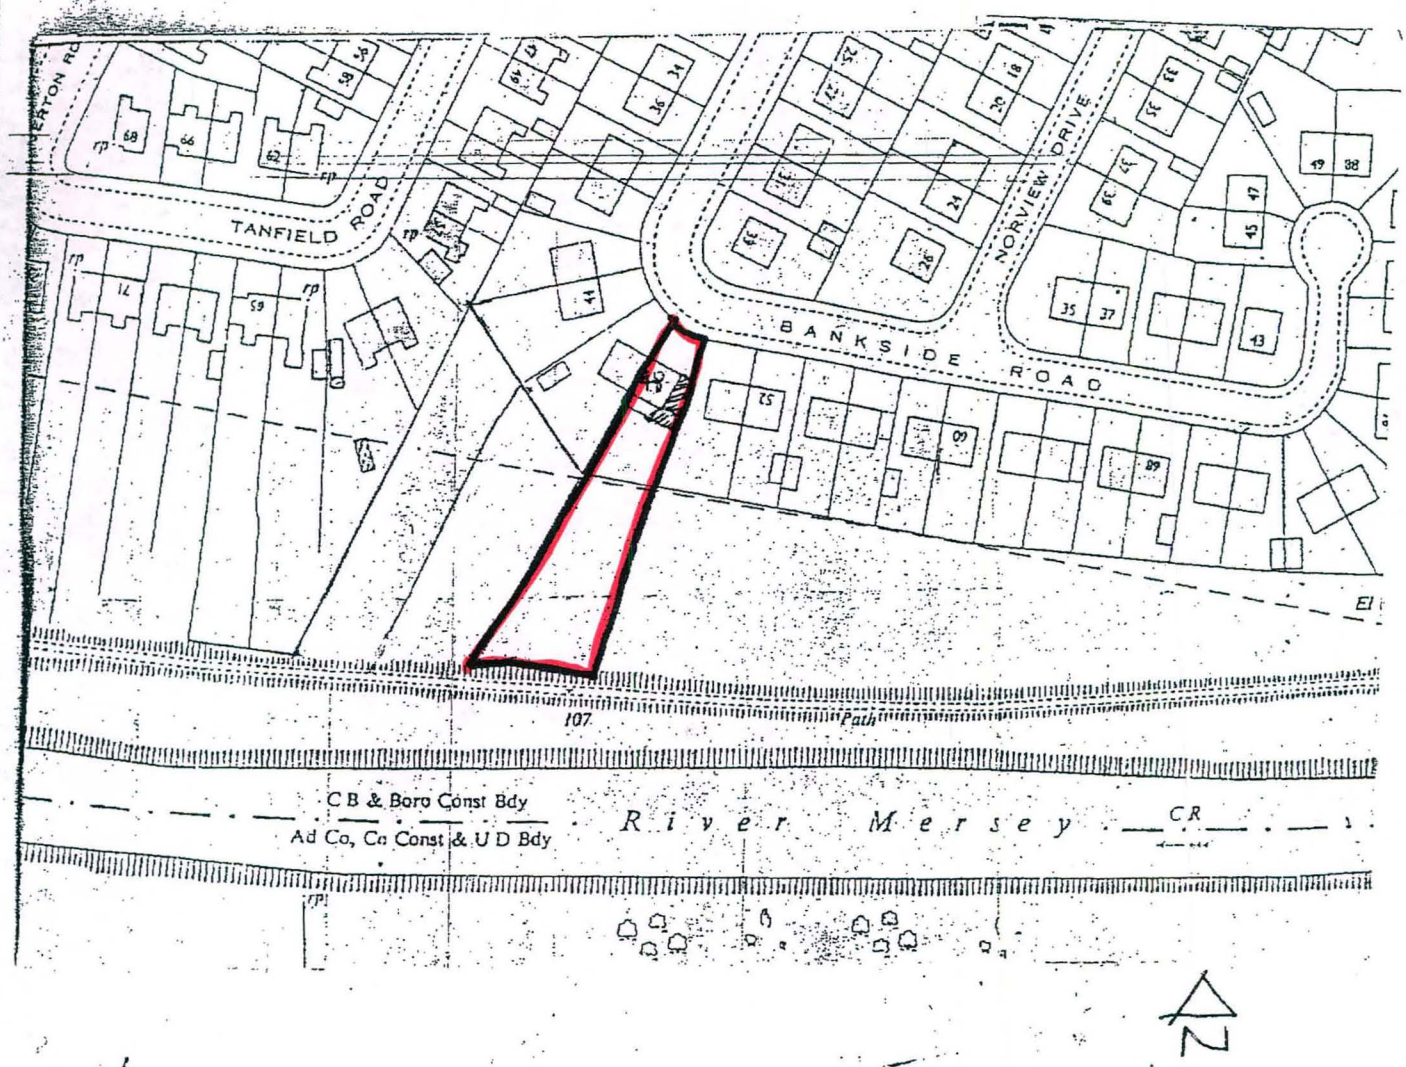

LOCATION PLAN

1:1250 SCALE.

48 BANKSIDE ROAD EAST DIDSBURY.