PROPOSED EXTENSION AT 24 BOURNELEA AVE BURNAGE.

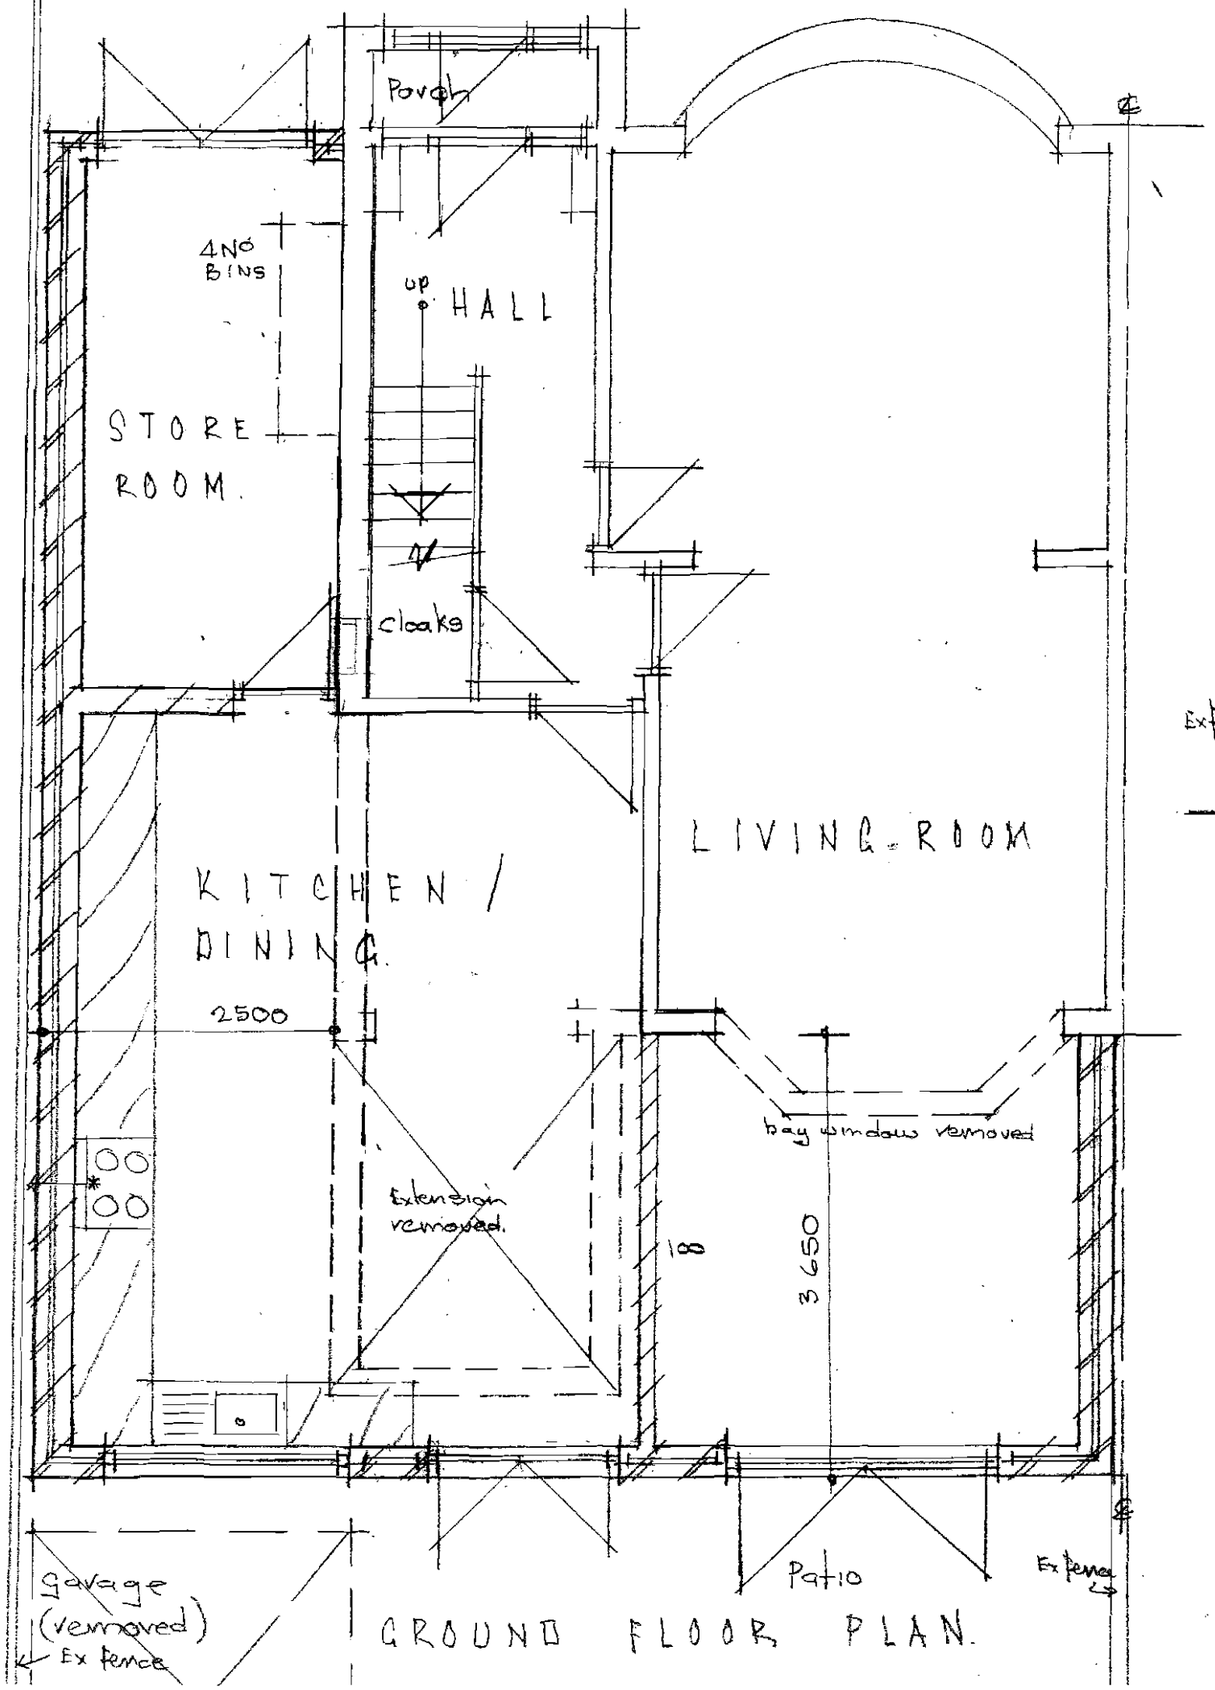

GROUND FLOOR PLAN.



REAR ELEVATION.

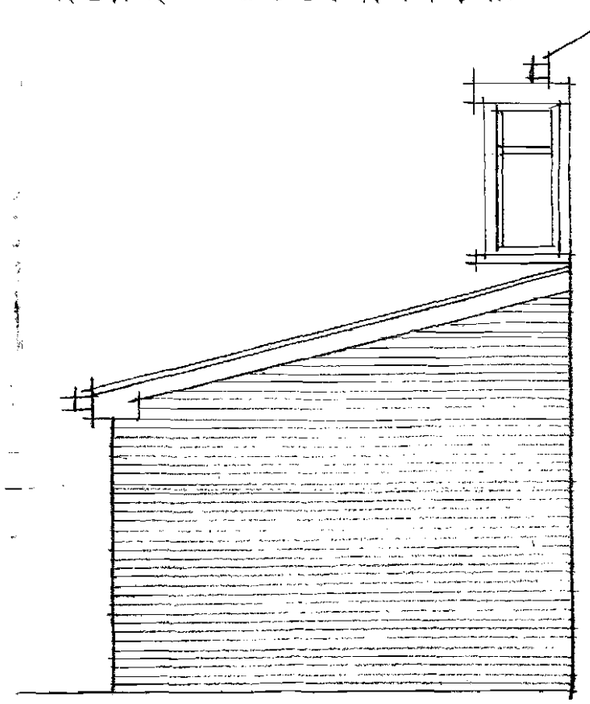

SIDE ELEVATION

PL
ACK'D
REPLIED
RECD 16 APR 2008
M
M
M
FOIL ACTION

PDC
ARCHITECTS

PROJECT DESIGN CONSULTAN
BARCLAY HOUSE, 35 WHITWORTH ST. WE
MANCHESTER. M1 5N
Telephone +44 (0) 161 228 23
Facsimile +44 (0) 161 236 2
e-mail: pdcarchitects@btopenworld.c

SCALE:	1:50	Drg. No.
DATE:	04:08	809.0

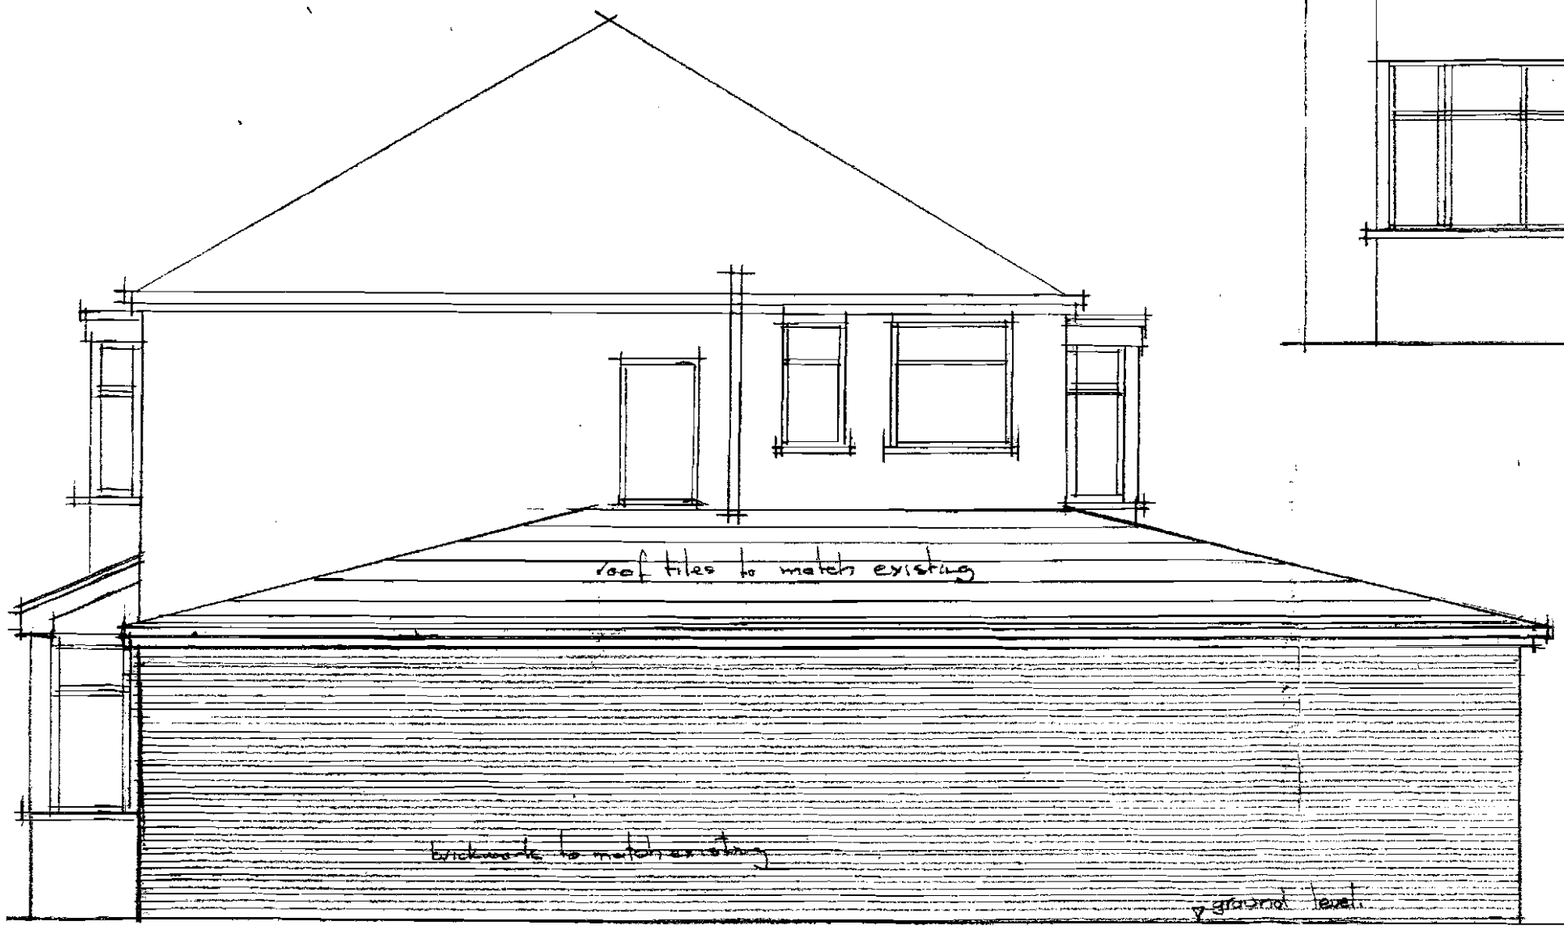

SIDE ELEVATION.



FRONT ELEVATION.

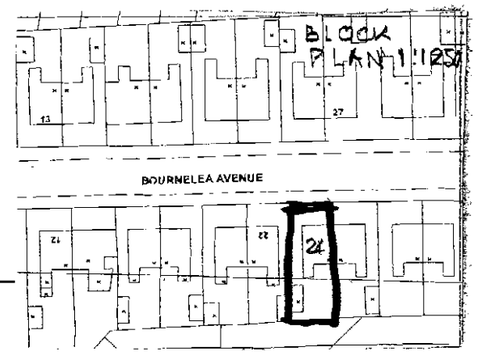

PLAN
ACK'D
REPLIED
RECD 16 APR 2008
M
M
M
EOIL ACTION

PDC
ARCHITECTS

SCALE:	1:50	Drg. No.
DATE:	04:08	809.02

PROJECT DESIGN CONSULTANTS
BARCLAY HOUSE, 35 WHITWORTH ST. WEST
MANCHESTER, M1 5NG
Telephone +44 (0) 161 228 2370
Facsimile +44 (0) 161 236 2646