

1st FLOOR REAR EXTENSION
27, Burnage Hall Road
Levenshulme
Manchester, M19 2LD
For: Mr M Hendrick
Drg MH05 1:50 10.02.12

PROPOSED 1st FLOOR &
PART SIDE ELEVATION

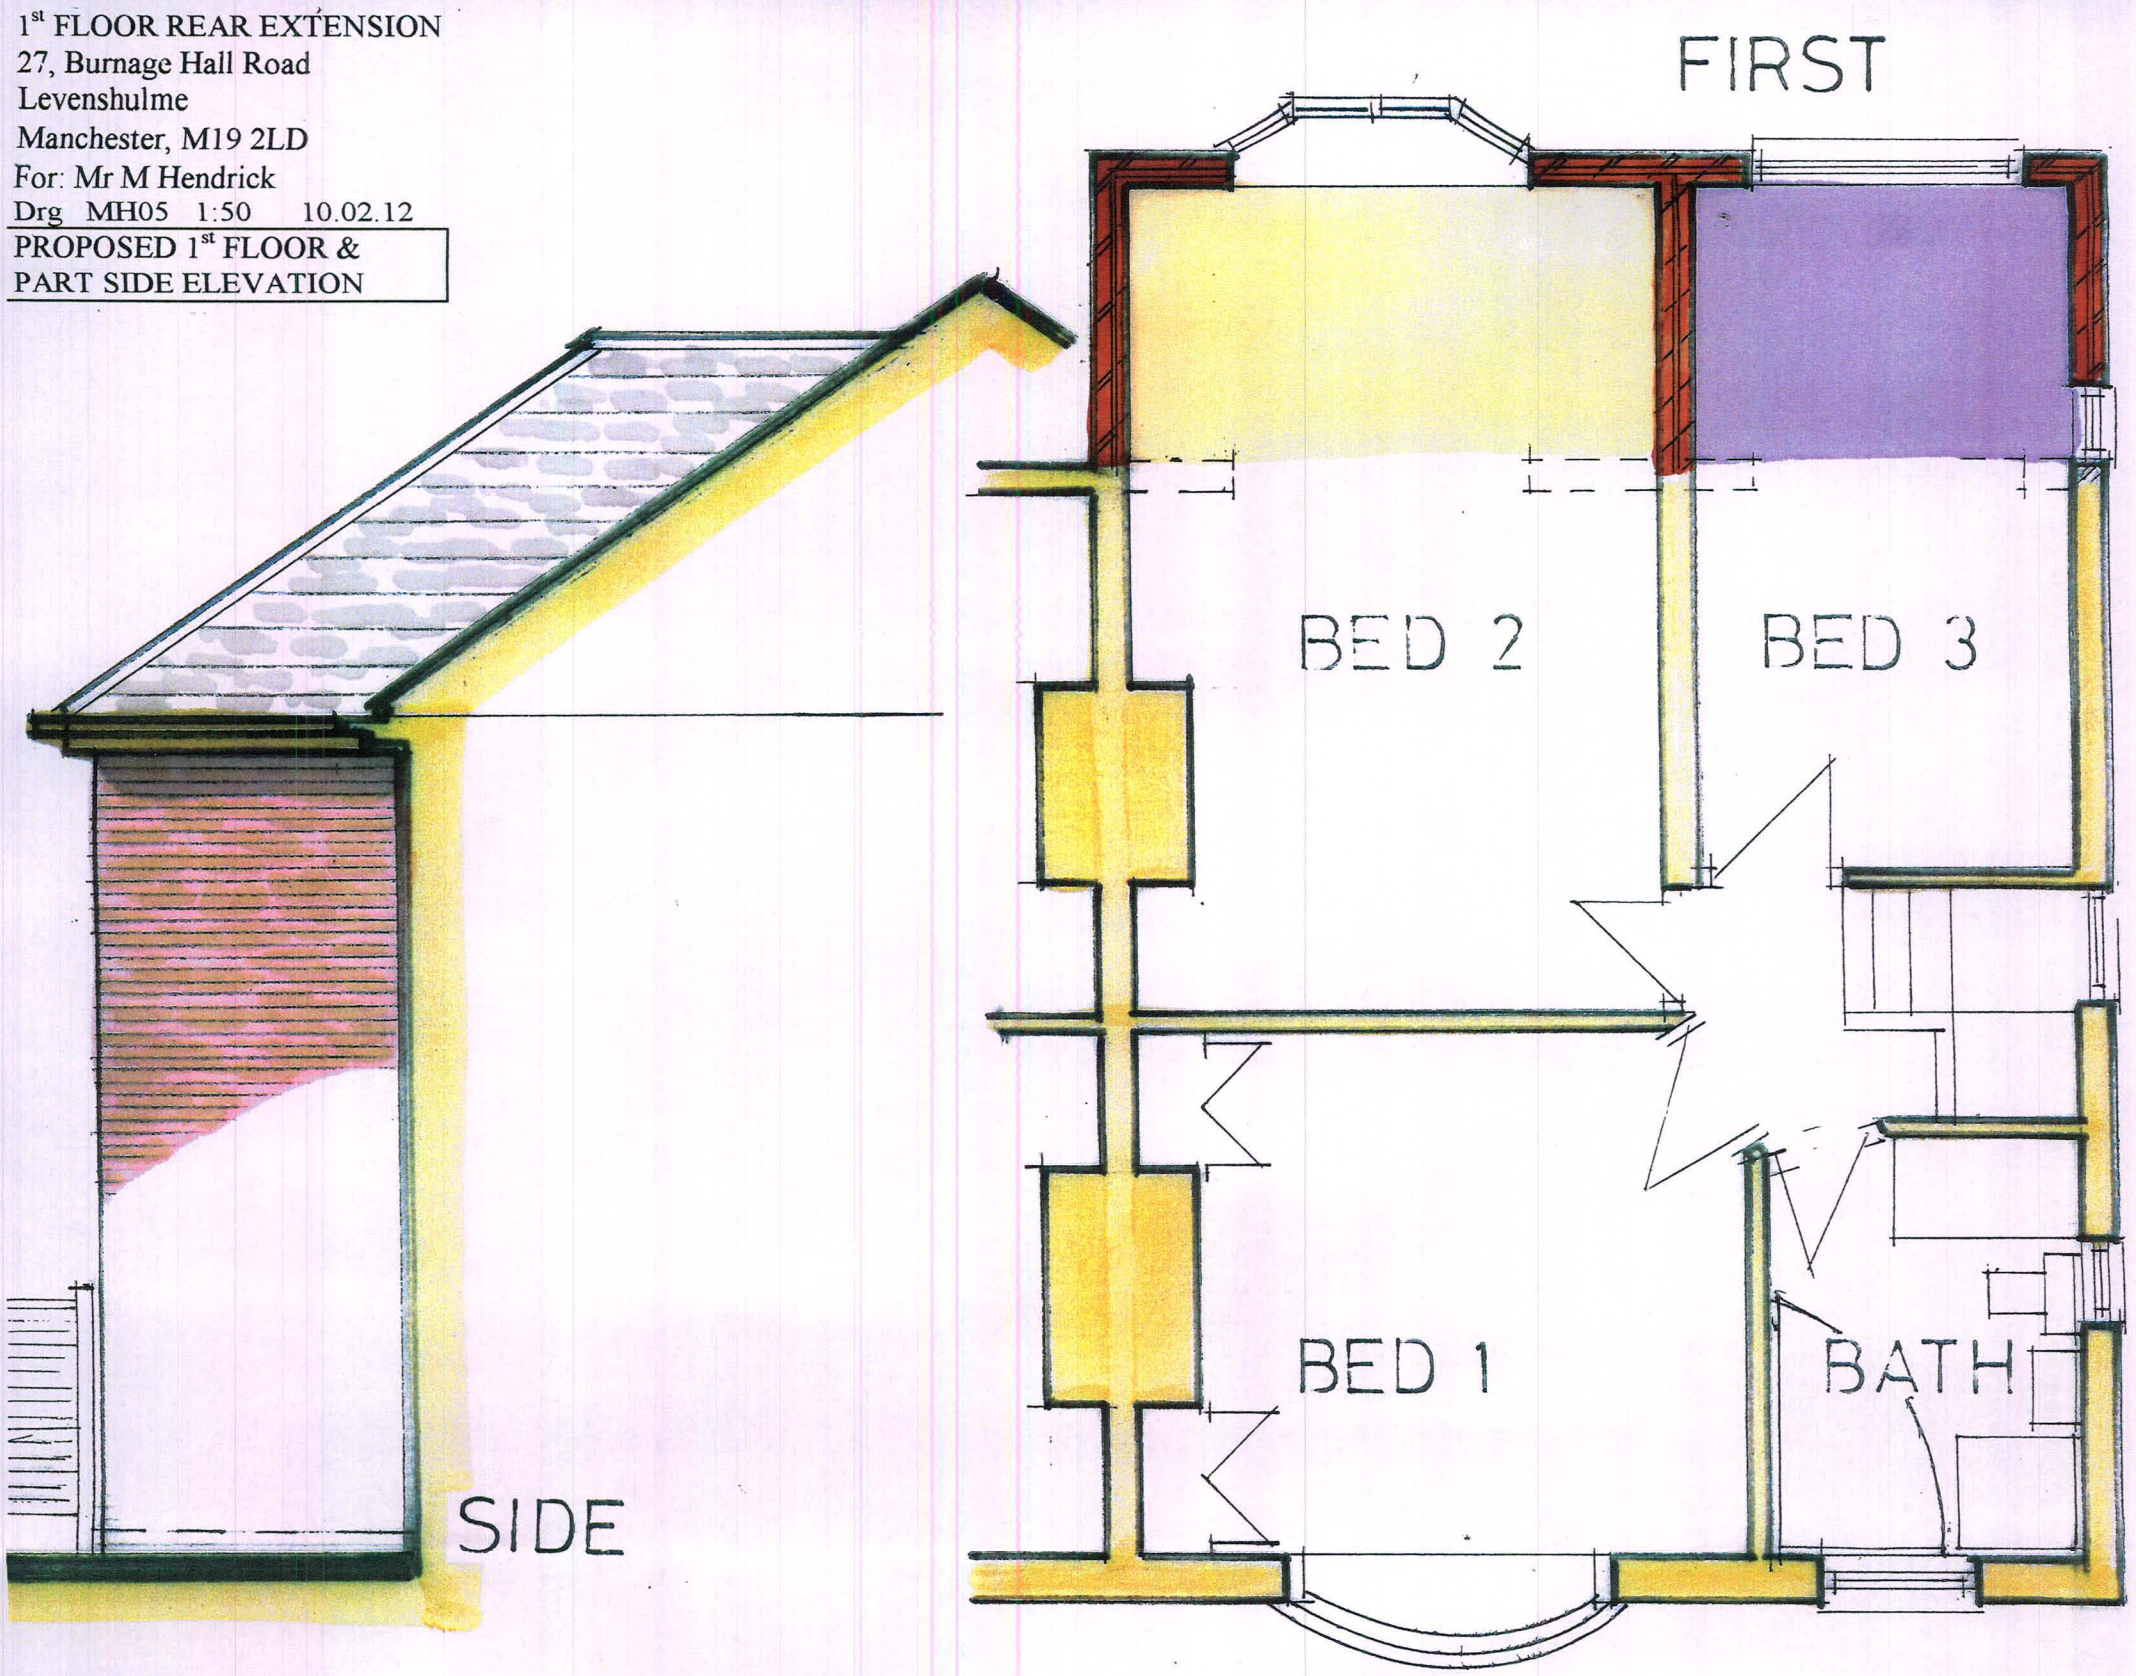


1st FLOOR REAR EXTENSION
27, Burnage Hall Road
Levenshulme
Manchester, M19 2LD
For: Mr M Hendrick
Drg MH06 1:50 10.02.12

PROPOSED REAR & SIDE ELEVATIONS

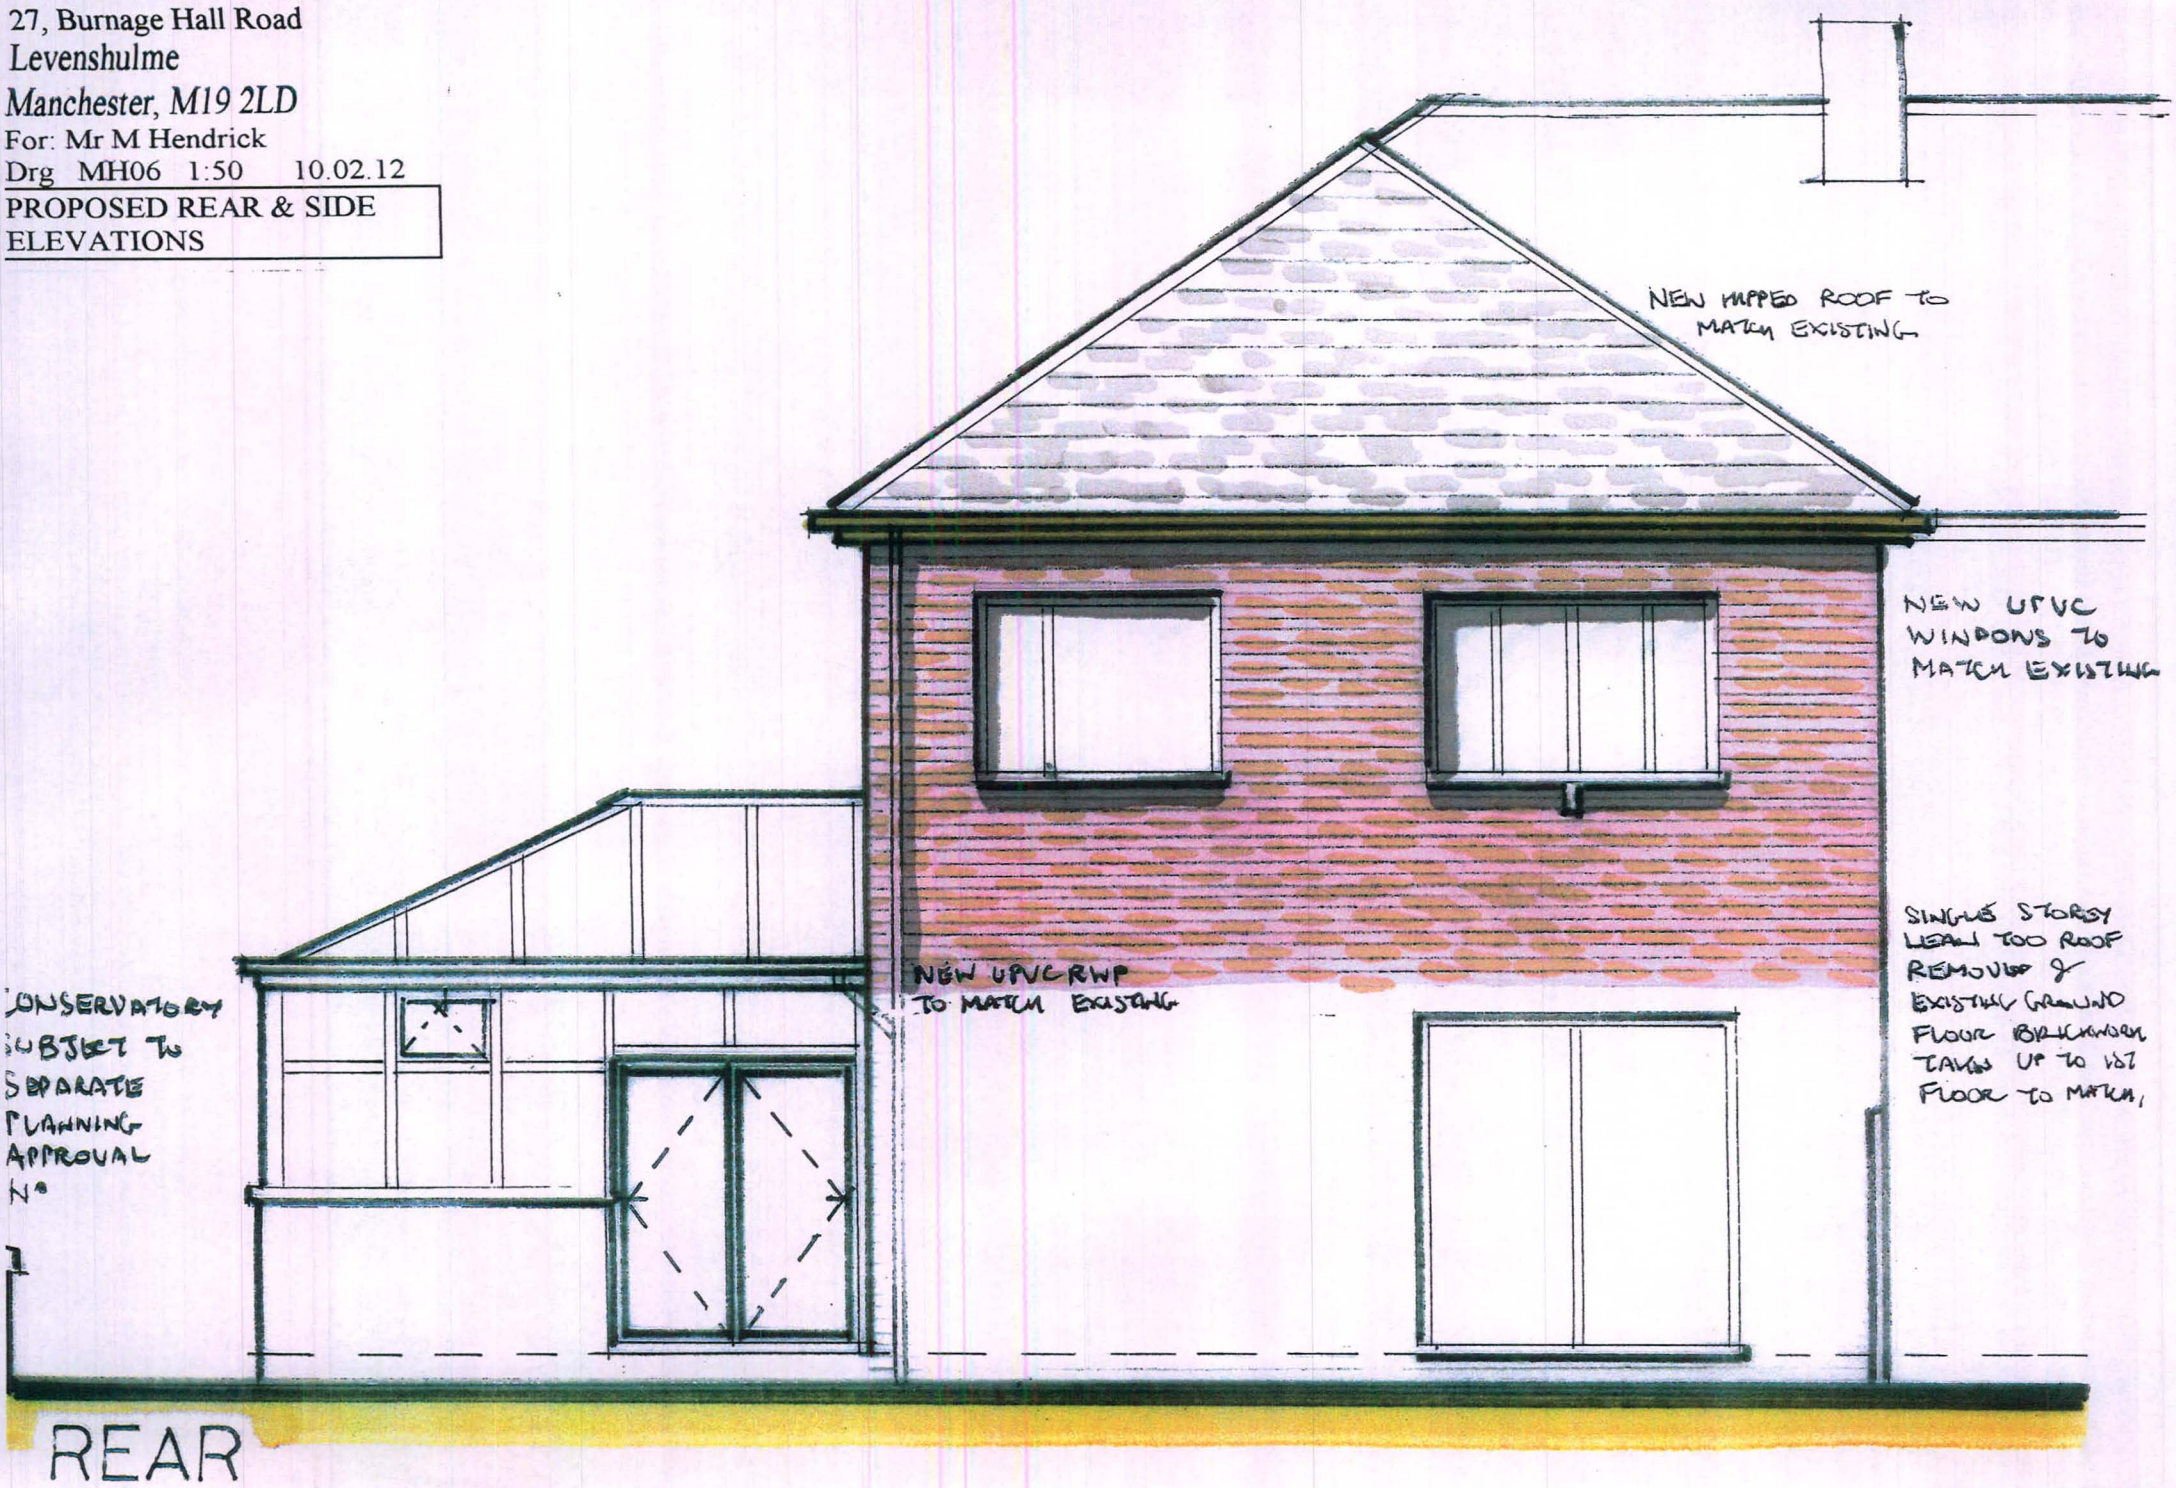

REAR

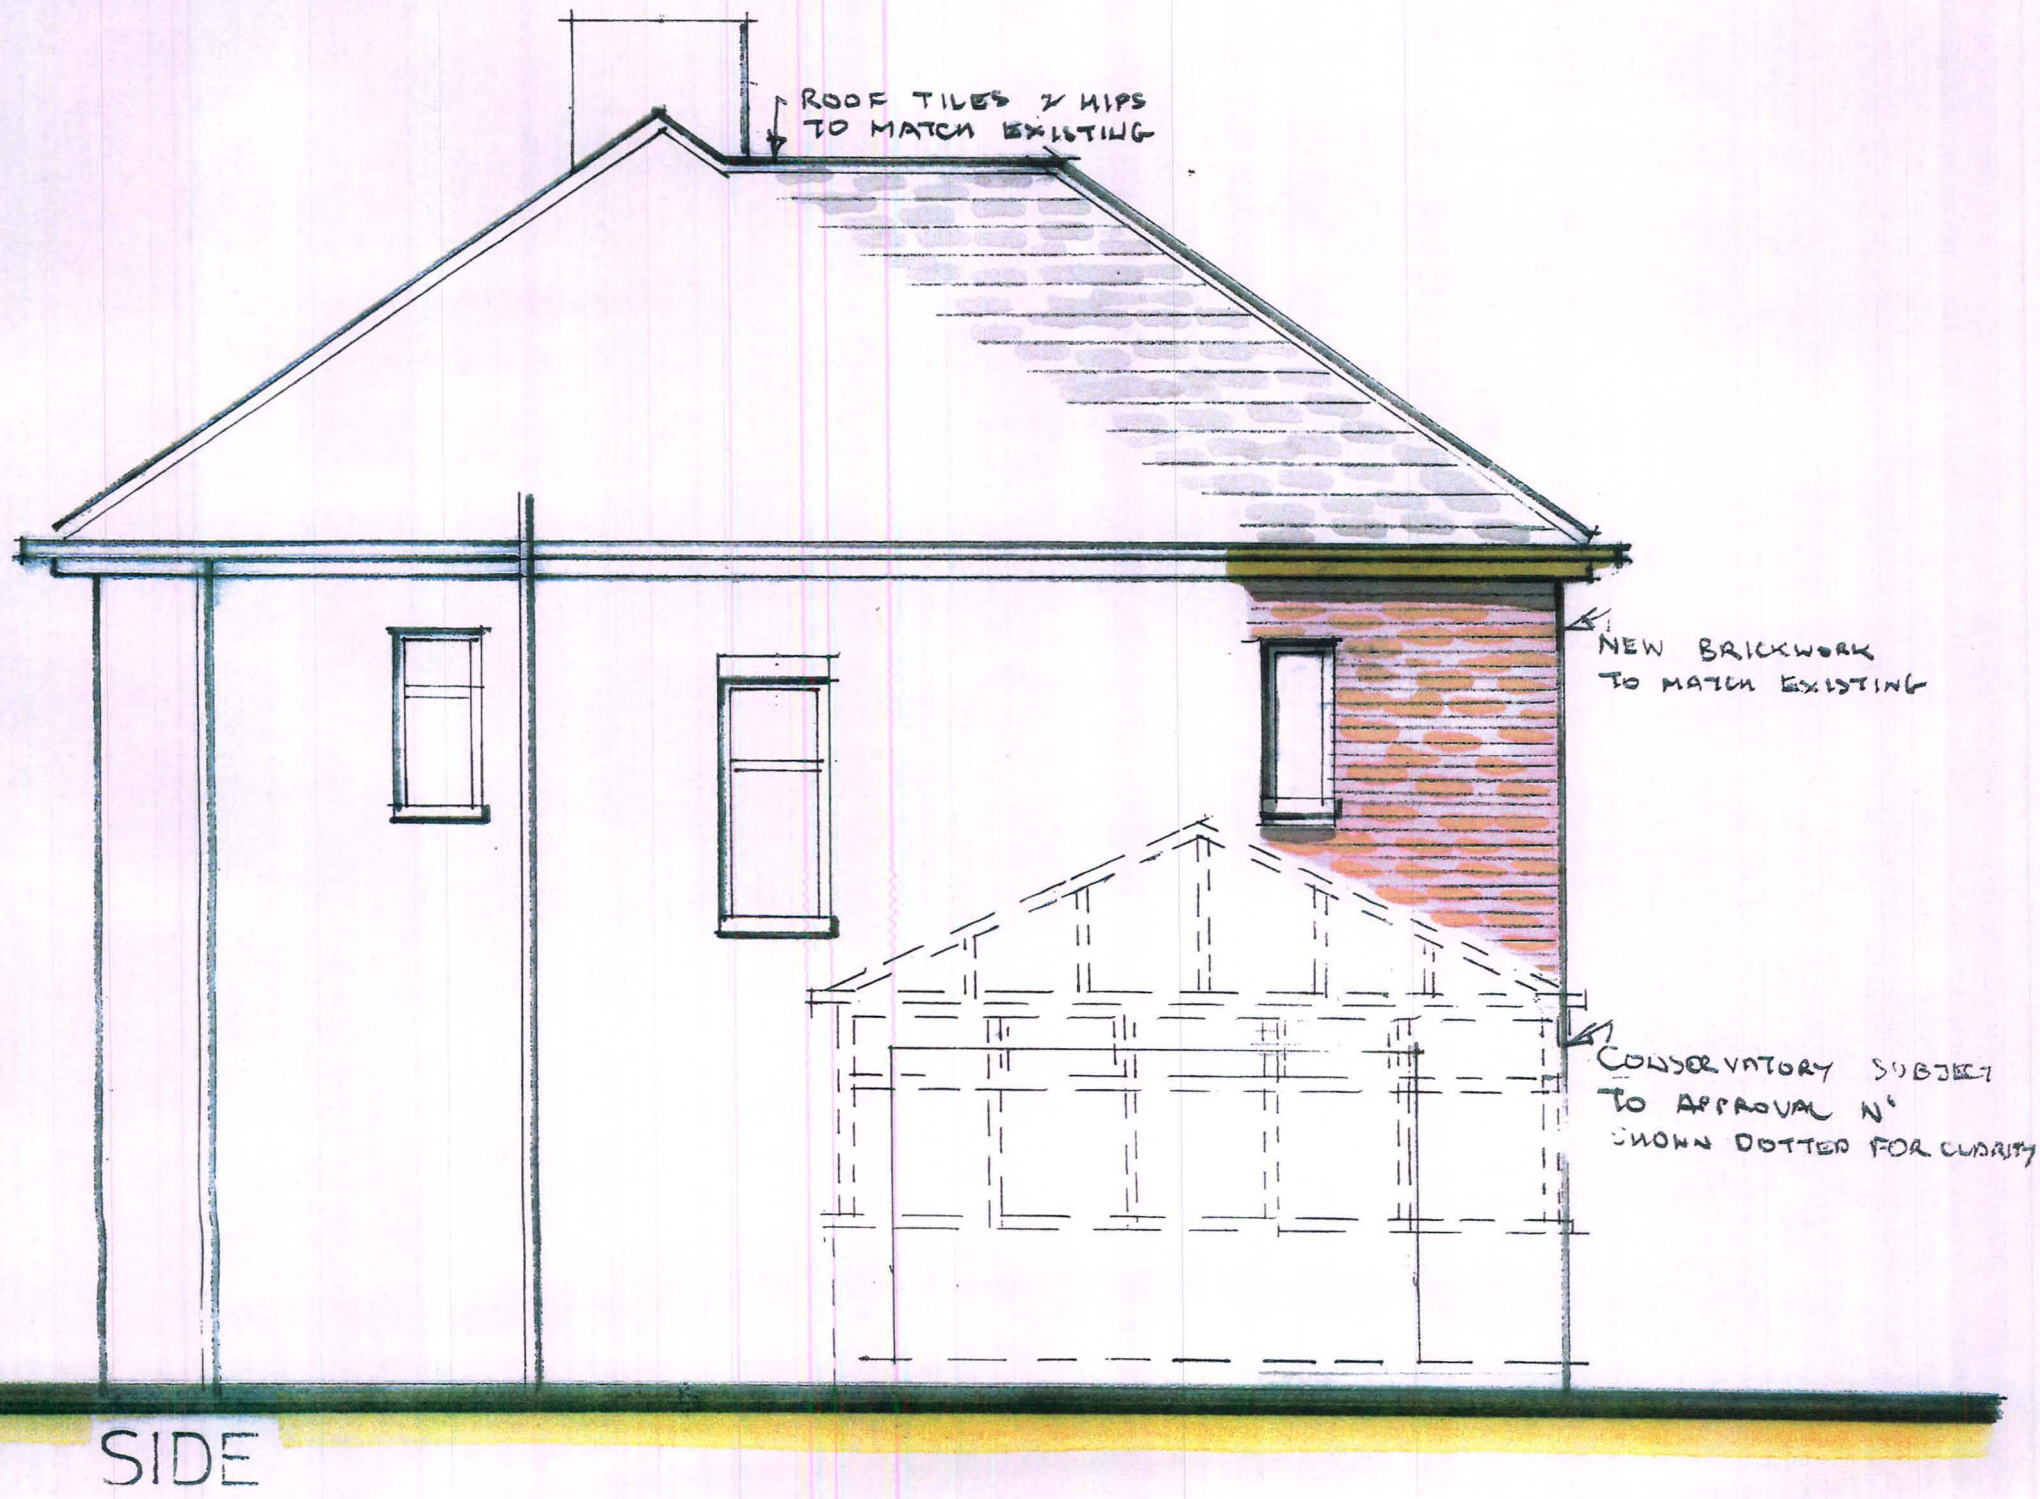

SIDE