
Co-location Project - Art Sculpture - Location Plan Sketch Proposals


Planit-ie , PL1103-02.SK.001


27.02.2013

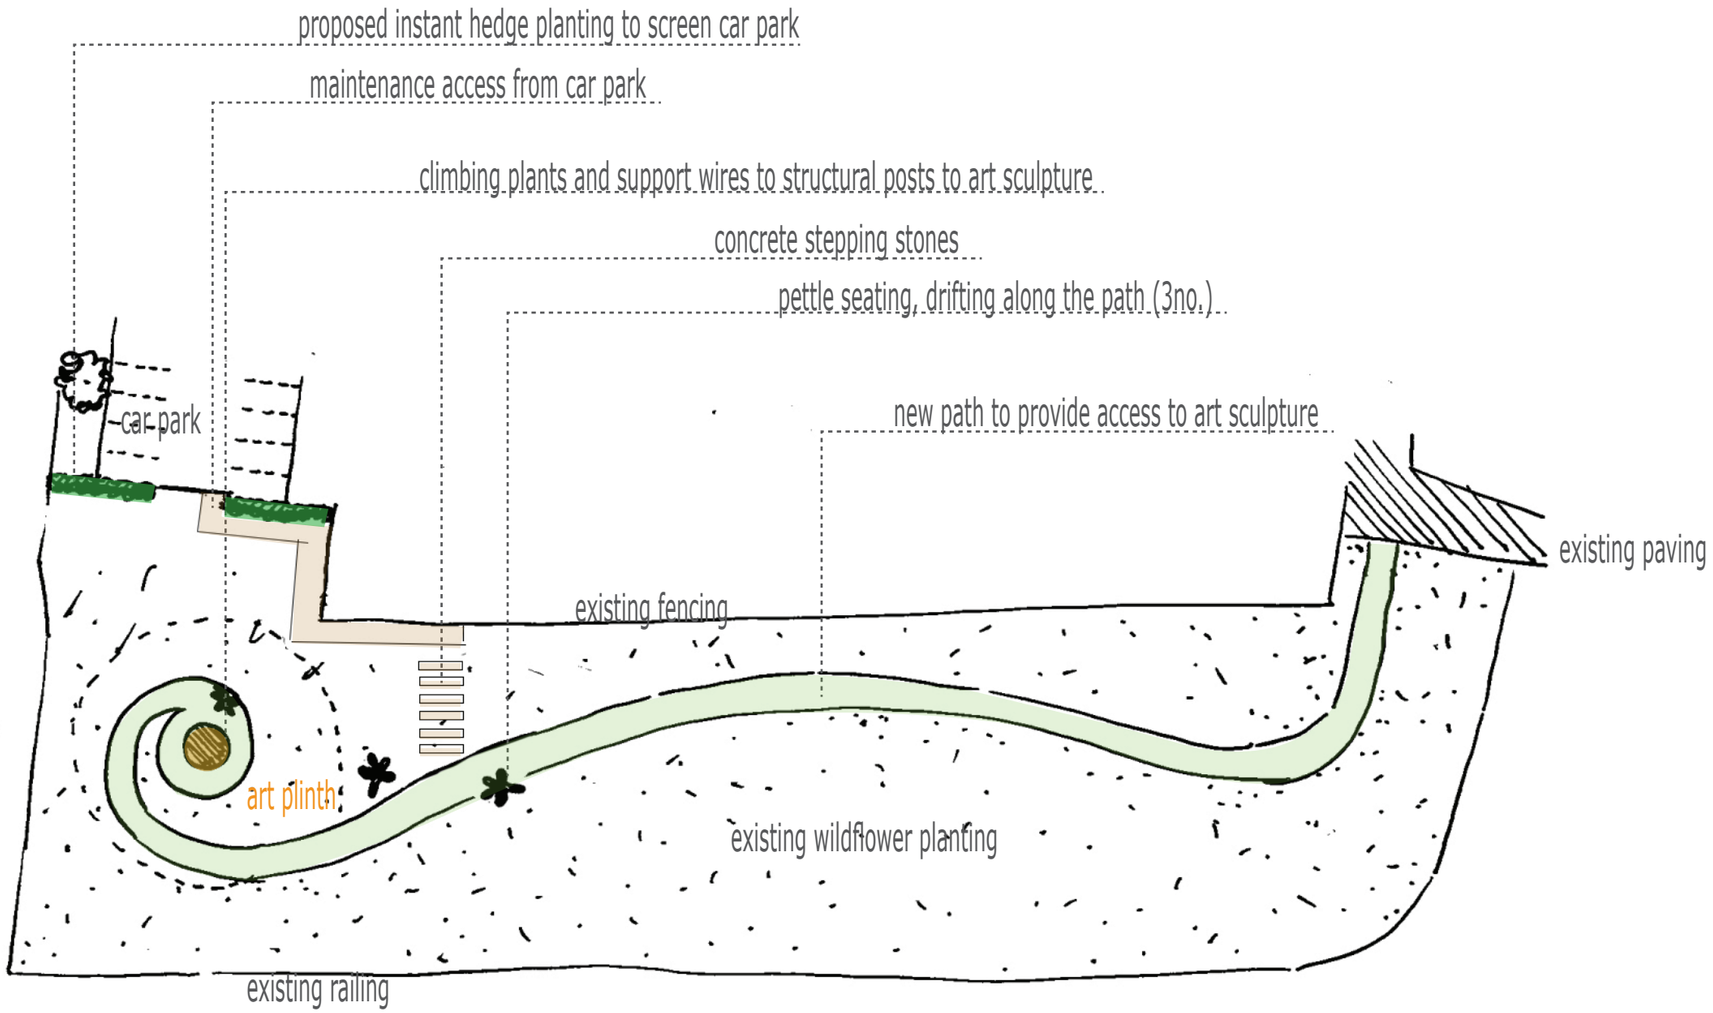


climbing plants to art sculpture



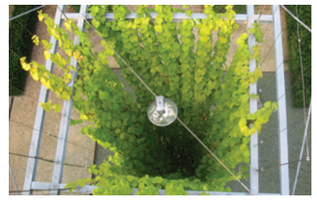

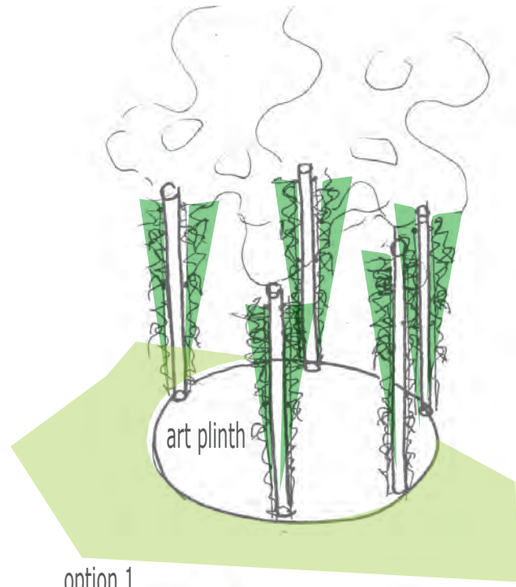

option 1

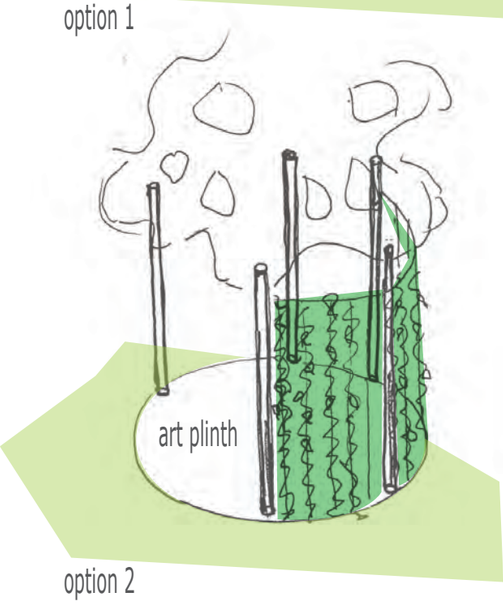

option 2

material options for access path:

option 1: block paving



option 2: bark mulch



option 3: grass crete

