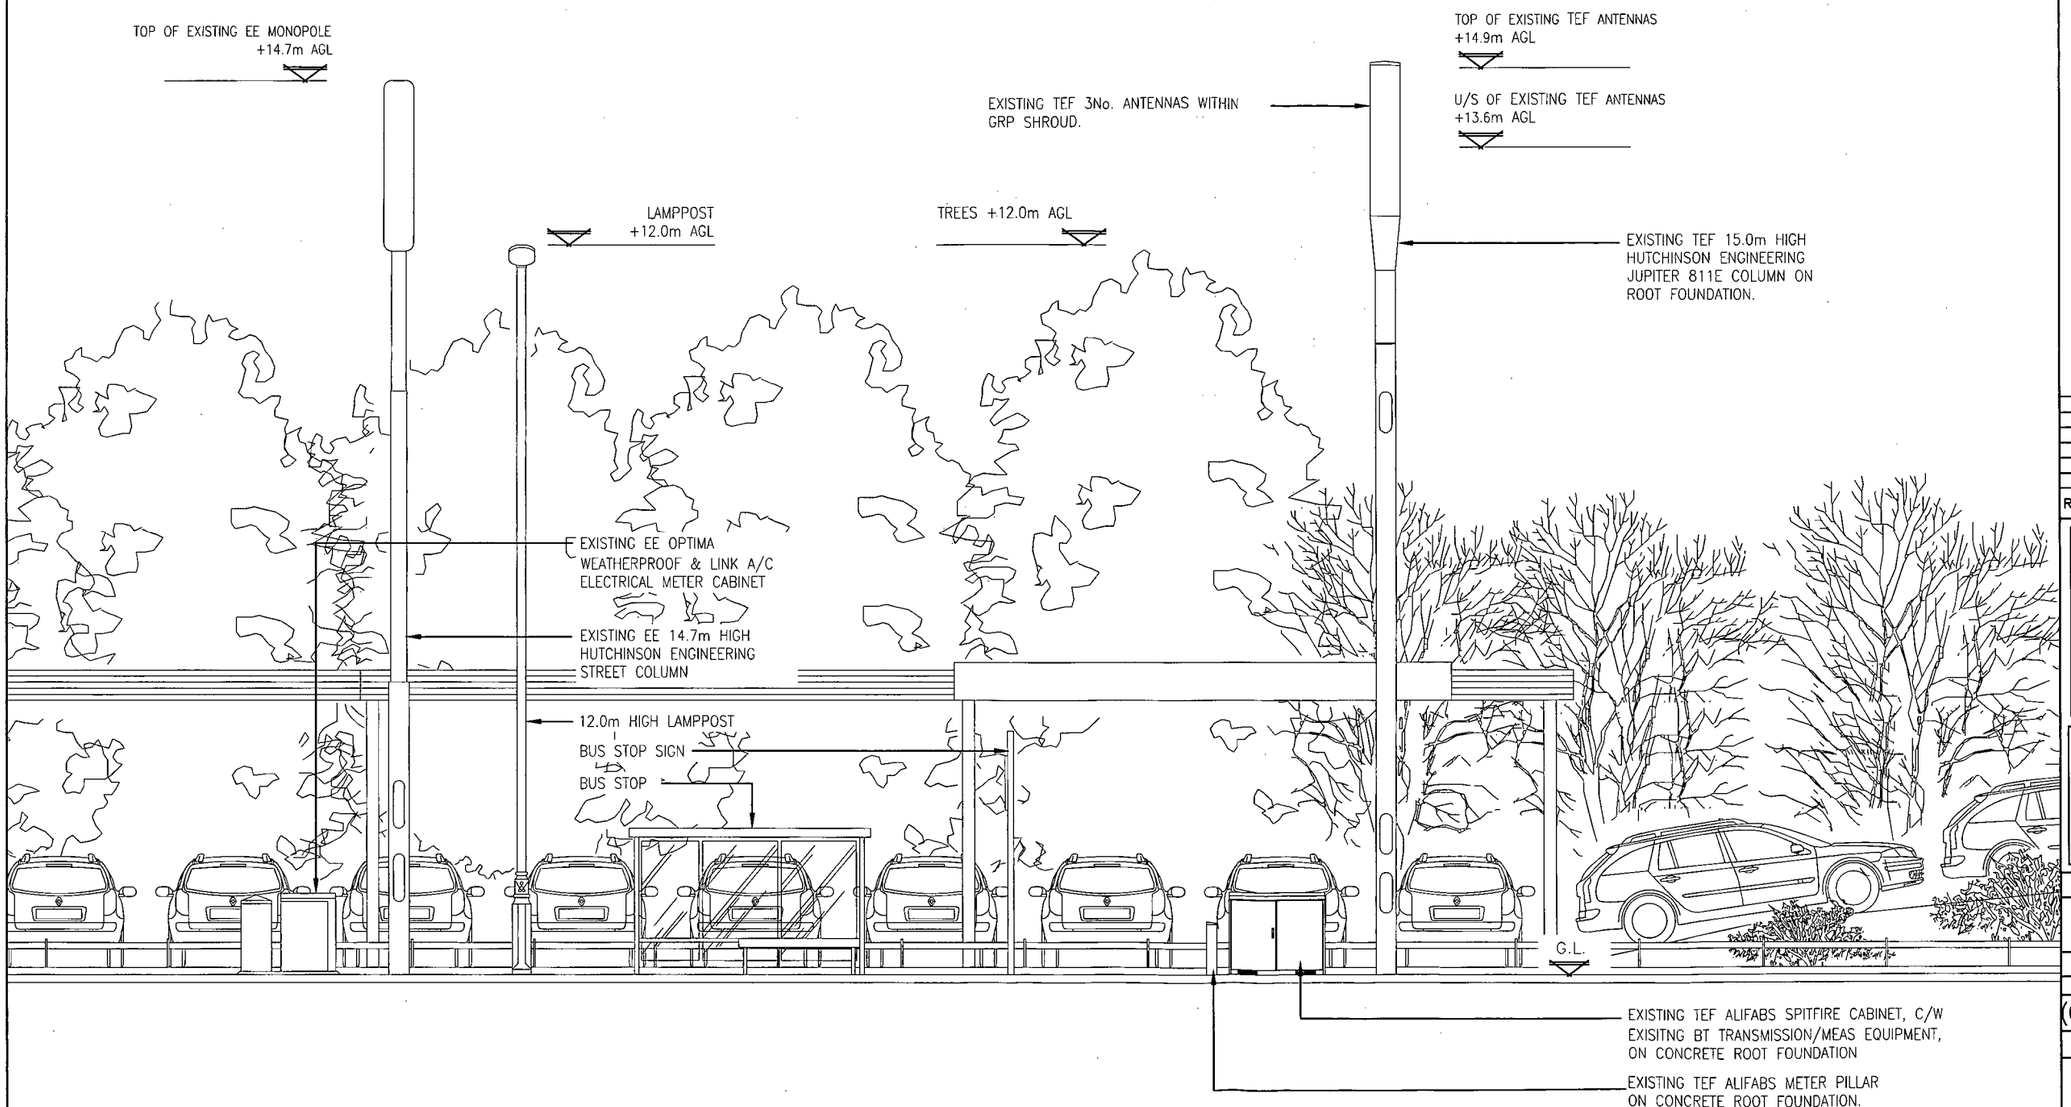

SOUTH WEST ELEVATION
(1:100)

Notes:
1 ALL DIMENSIONS ARE IN MM UNLESS NOTED OTHERWISE

N.G.R. E: 384828 N: 396810

PLANNING AND BUILDING CONTROL
18 APR 2013

REV	MODIFICATION	BY	CH	DATE
A	Issued for Approval	MJC	JT	13.02.2013

mono
MONO CONSULTANTS LIMITED
No. 58 Cygnet Court
Timothy's Bridge Road
Stratford-upon-Avon
Warwickshire
CV37 9NW
t. 44 (0)1789 206500
f. 44 (0)1789 206529
www.monoconsultants.com

CTIL

Cell Name	Opt
MANCHESTER BRUNSWICK SOUTH	A

Cell ID No

CTIL	Host	Sharer
(CTIL) 129444	(VF) 85049	(TEF) 041334

Site Address / Contact Details

UPPER BROOK STREET
BRUNSWICK
MANCHESTER
M13 9TX

Drawing Title: EXISTING SITE ELEVATION

Purpose of issue: PLANNING

Drawing Number: 301

Scale:	Drawn:	Date:	Issue:
As Shown	MJC	13.02.2013	A

Checked:	Date:	Approved:	Date:
JT	13.02.2013	PA	13.02.2013