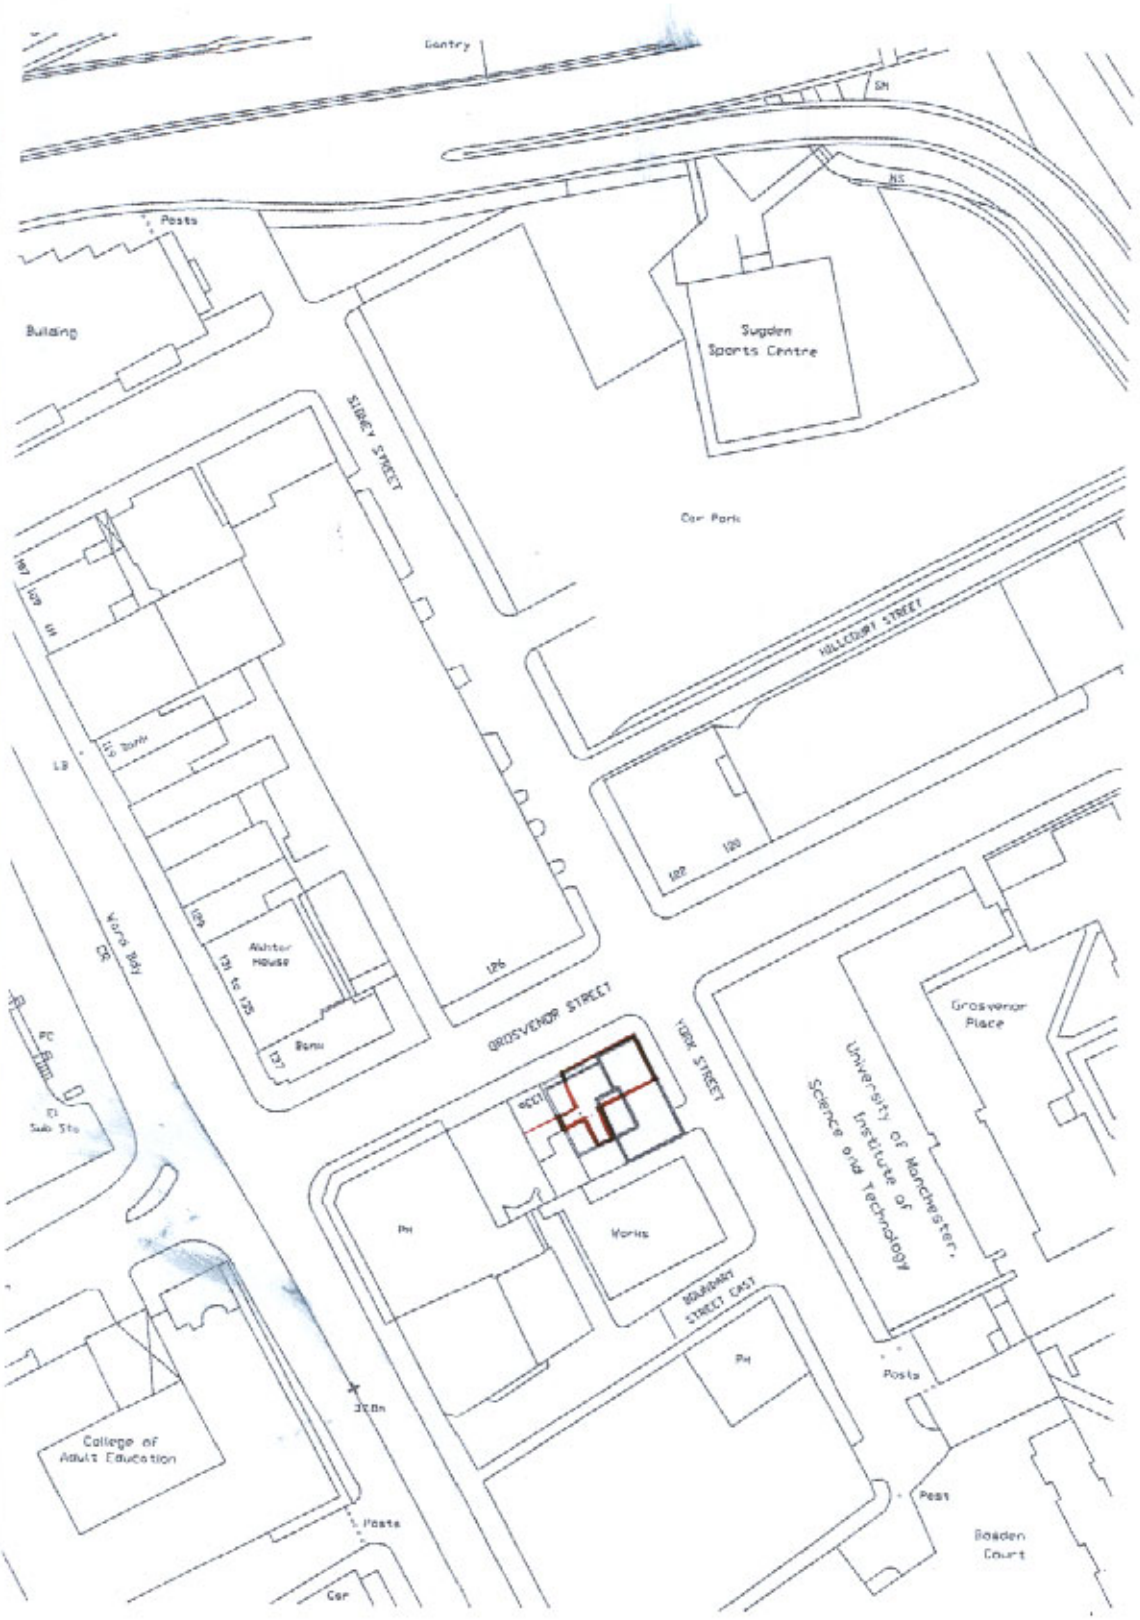


LOCATION PLAN

PL-106

1 : 1250

ARCHITECT **atelier TL ltd**

122 Grosvenor Street
All Saints
Manchester
M1 7HL

Tel/ Fax 0161 - 2737771