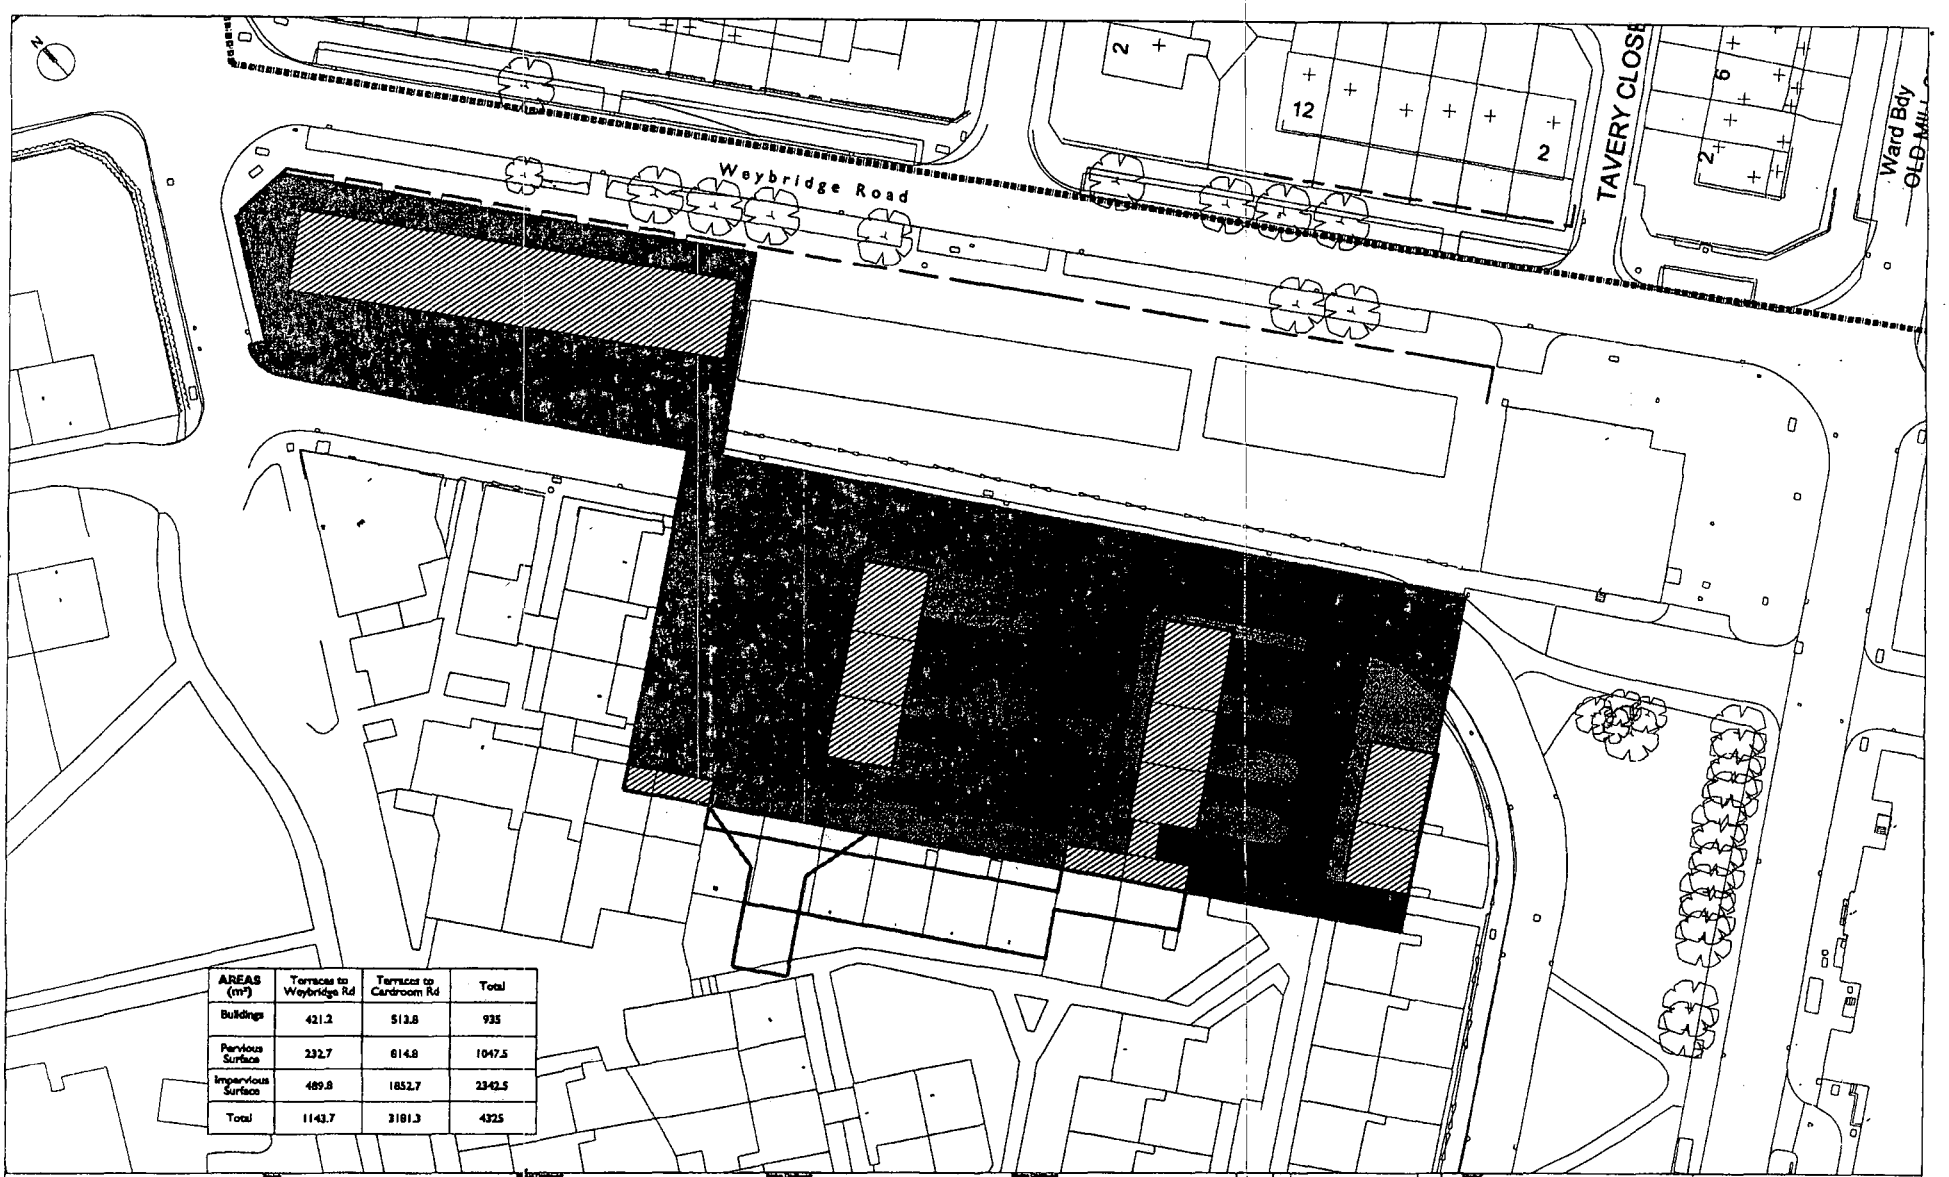

AREAS (m²)	Terraces to Weybridge Rd	Terraces to Cardroom Rd	Total
Buildings	421.2	513.8	935
Pervious Surface	232.7	814.8	1047.5
Impervious Surface	489.8	1852.7	2342.5
Total	1143.7	3181.3	4325

This drawing is to be read in conjunction with all relevant Architect's and Engineer's drawings and the specification.

This drawing should not be scaled.

All dimensions are to be verified by the contractor on site. All discrepancies should be reported to the CA. prior to the commencement of the works.

© Martin Stockley Associates Limited

1. This drawing is based upon ordnance survey data and Google Earth Aerial views.

Site boundary
Pervious Area
Building Area
Impervious Area

13.10.11	P03	Areas revised	PV	PH	
14.10.11	P02	Issued for Information	PV	PH	
10.06.11	P01	Issued for Information	PV	RW	
Oct 11	REV	DESCRIPTION	DRWN	CHKD	

New Islington
Manchester
Phase 3 Social Housing

Previous Site Used Surfaces Plan

MARTIN STOCKLEY ASSOCIATES
Consulting Engineers

INFORMATION

Scale	Date	Drawn	Checked	Job No.	Drawing No.	Rev.
1:125@A1 1:250@A3	Oct 11	TD	RW	180/33	(EX) 021	P03

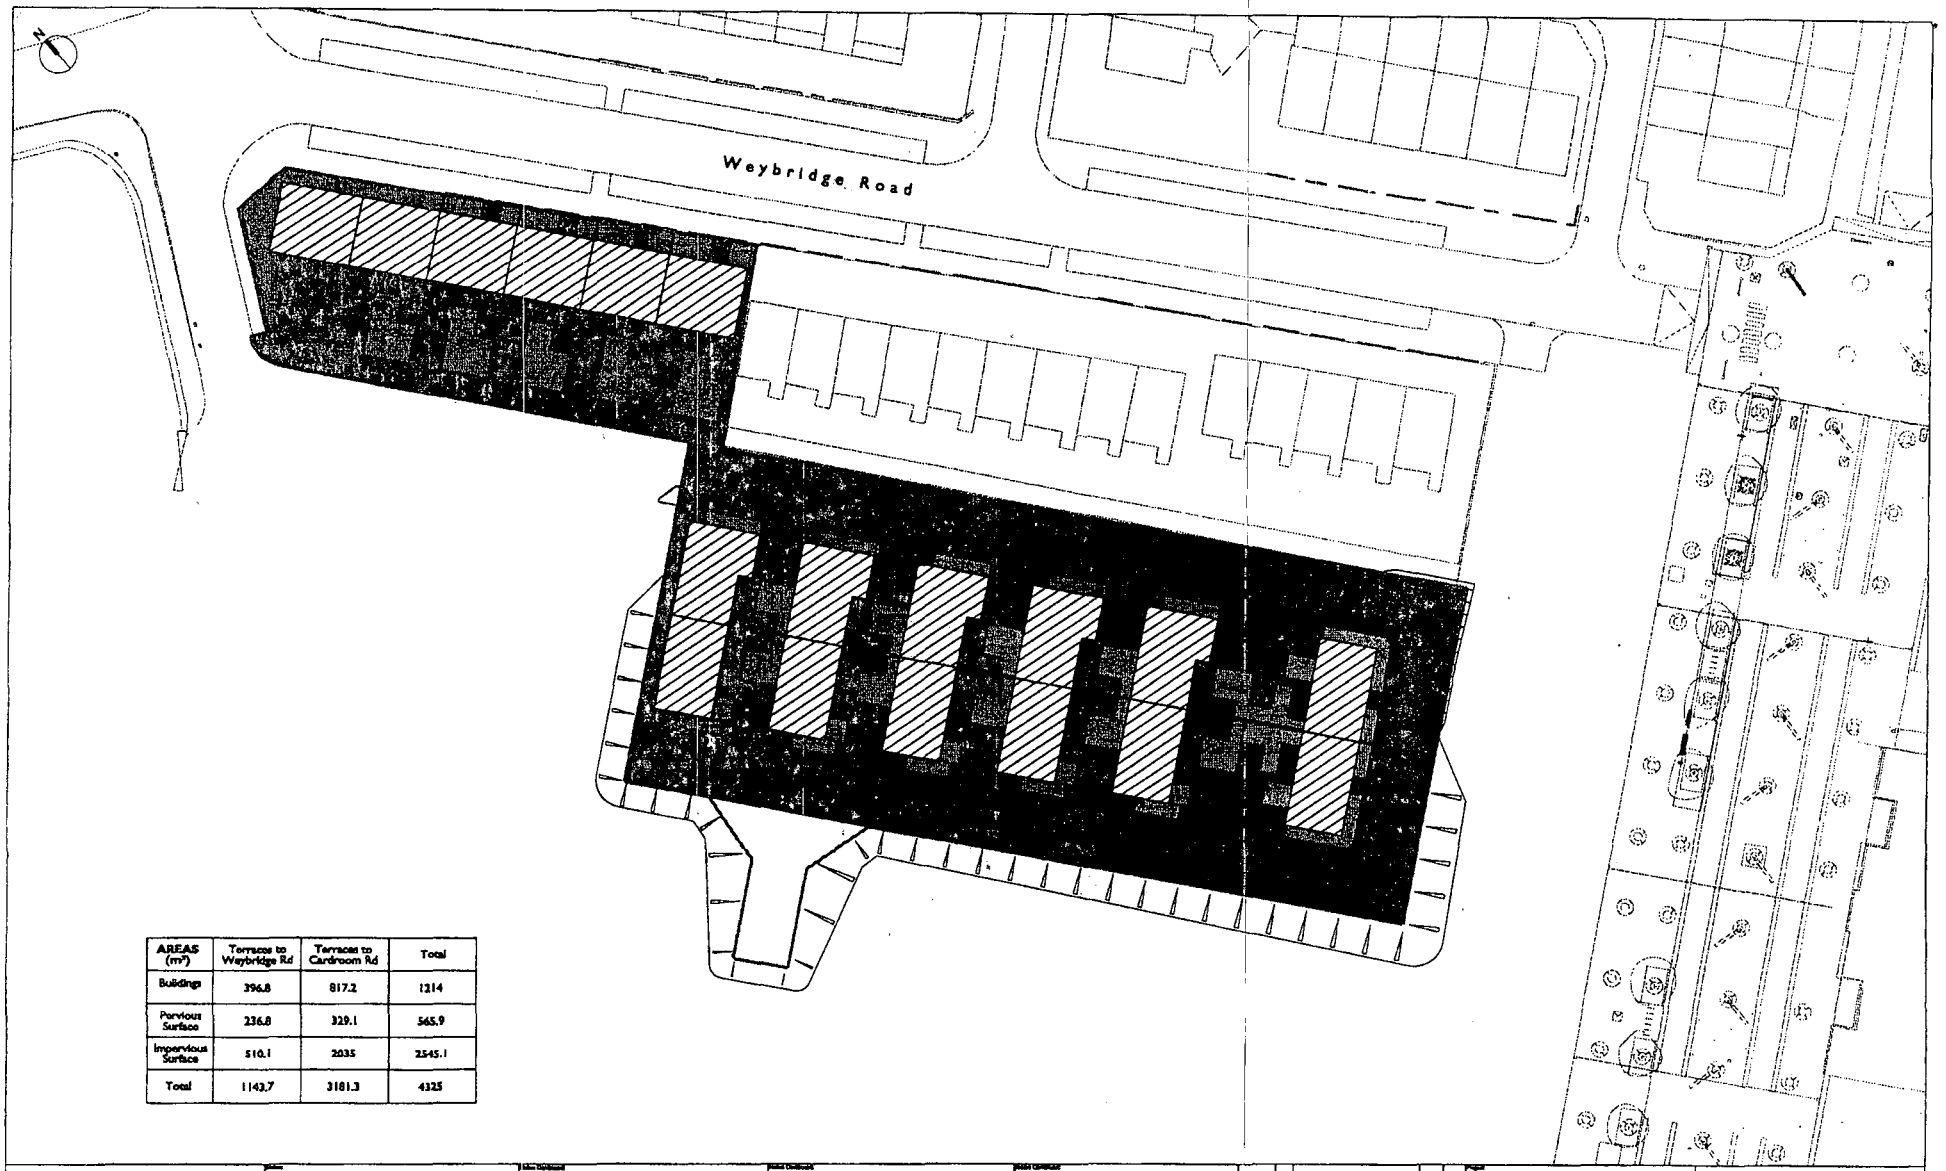

AREAS (m^2)	Terraces to Weybridge Rd	Terraces to Cardroom Rd	Total
Buildings	396.8	817.2	1214
Pervious Surface	236.8	329.1	565.9
Impervious Surface	510.1	2035	2545.1
Total	1143.7	3181.3	4325

This drawing is to be read in conjunction with all relevant Architect's and Engineer's drawings and the specification.

This drawing should not be scaled.

All dimensions are to be verified by the contractor on site. All discrepancies should be reported to the C.A. prior to the commencement of the works.

© Martin Stockley Associates Limited

1. This drawing is based upon ordnance survey data and M.J. Hulton Landscape Details Drawing 725-666 Rev. A.

Site boundary
Pervious Area
Building Area
Impervious Area

DATE	REV.	DESCRIPTION	DRWN	CHKD
17.10.11	P02	Areas revised	PV	PM
14.10.11	P01	Issued for Information	PV	RW

Project: New Islington Manchester Phase 3 Social Housing

Title: Proposed Site Surfaces Plan

MARTIN STOCKLEY ASSOCIATES
Consulting Engineers

INFORMATION

Scale	Date	Drawn	Checked	Job Number	Drawing Number	Revision
1:125@A1 1:250@A3	Oct 11	TD	RW	180/33	(GA) 022	P02