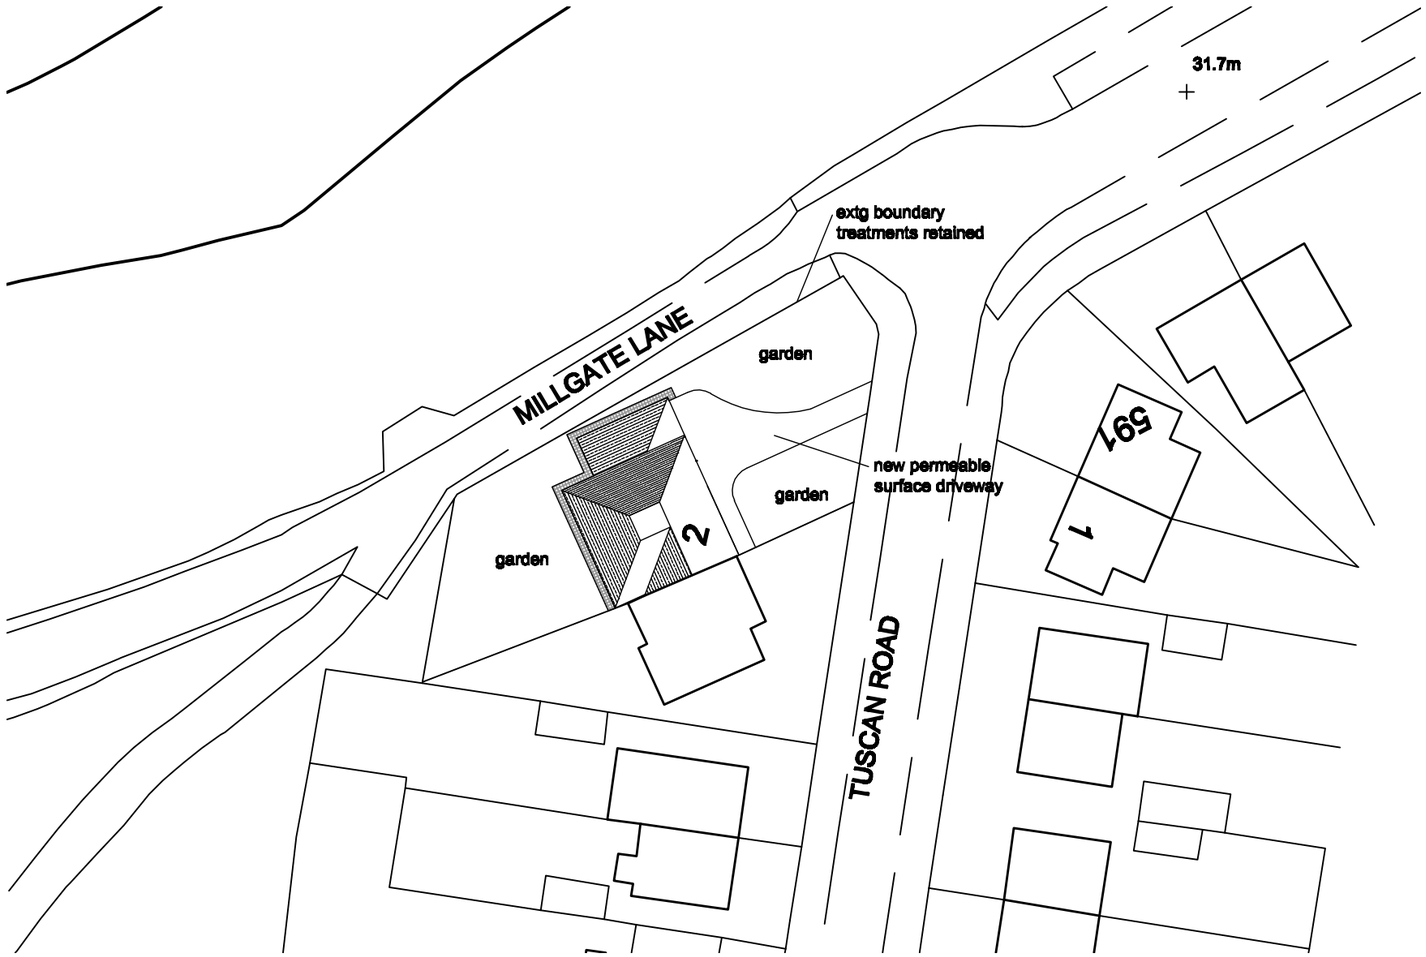

Site Plan 1:500

house
architecture

HOUSE ARCHITECTURE LTD
60 Ernocroft Road
Marple Bridge, Stockport, SK6 5DY
Tel: 0161 355 0225
Mobile: 07725 529424
E Mail: mail@housearchitecture.co.uk

client: Mr Martin Draper

project: Proposed extensions to side and rear of
2 Tuscan Road, East Didsbury, Manchester

title: PLANNING
Site Plan

date	July 2009	scale	1:500 @ A3
drg no.	0903/AL4	drawn	RC