NOTE:DO NOT SCALE FROM THIS DRAWING.ALL DIMENSIONS TO BE CHECKED ON SITE.TO BE READ IN CONJUNCTION WITH ALL RELEVANT CONSULTANTS DOCUMEN

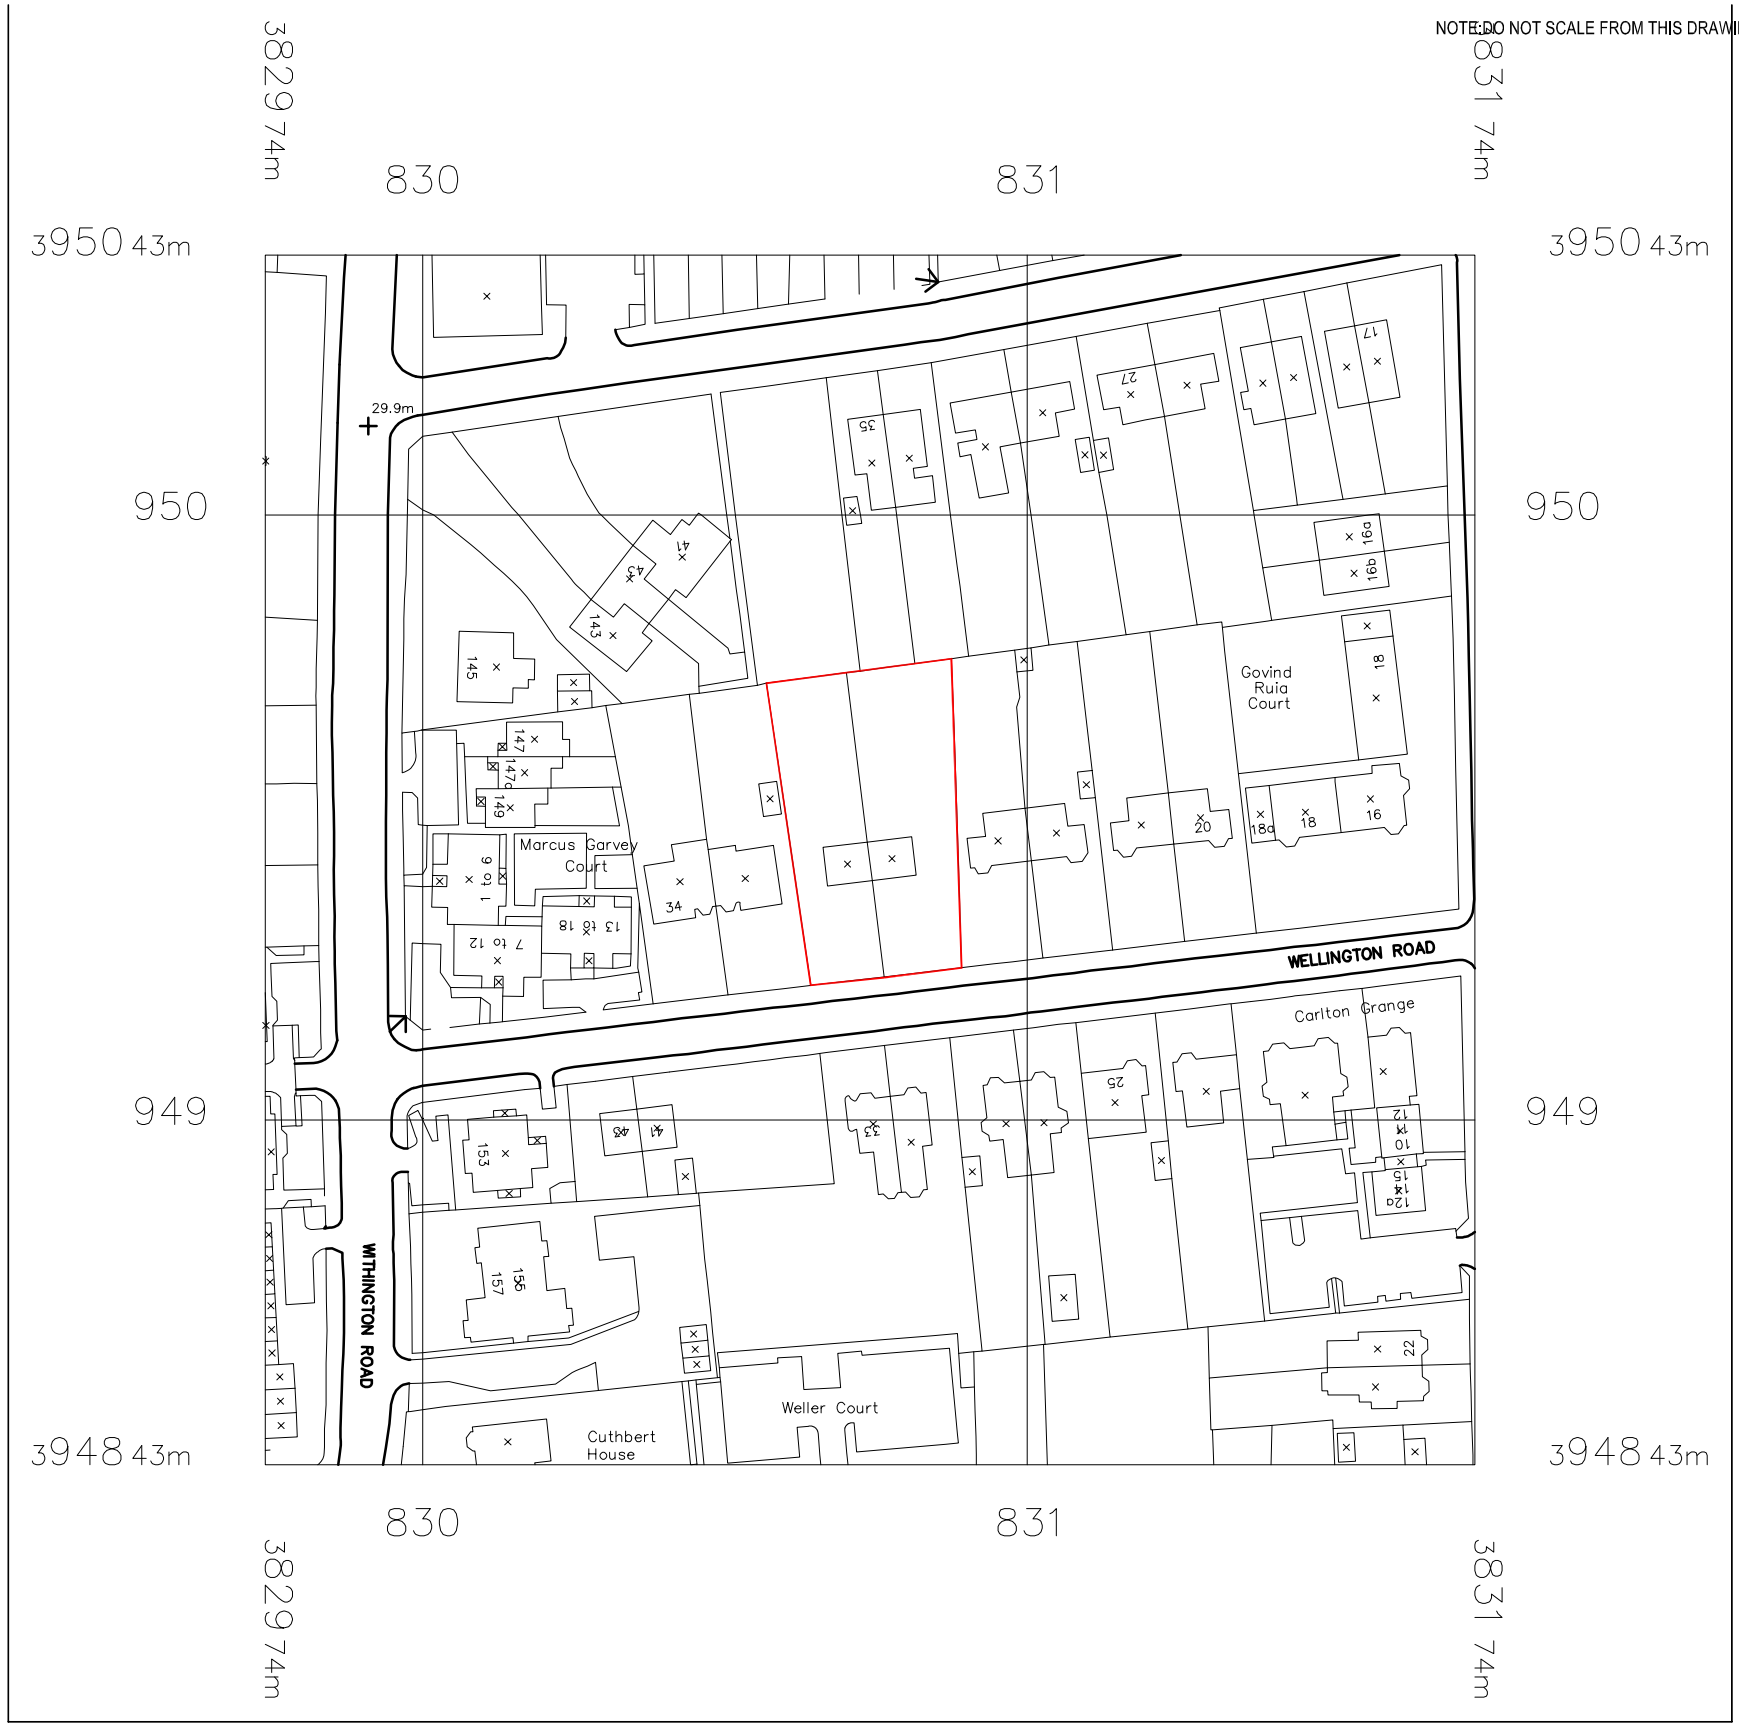

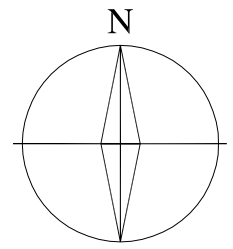

20 0 20 40 60 80 100

Metres

© Crown Copyright 2009
Reproduction in whole or in part is prohibited
without the prior permission of Ordnance Survey.

revision:		date:
client:	project:	drawing:
HARRINGTON HOUSE ESTATES LTD.	28-30 WELLINGTON ROAD, WHALLEY RANGE.	LOCATION PLAN

project no:	drawing no:	revision:	drawn:	checked:	date:	scale @ A
6301	PS-01		SCP		06.12.12	1:1250

street design partnership
architects
16 brewery yard deva centre trinity way salford m3 7bb t:0161 834 7262 f:0161 834 7112 e:info@street-design.net