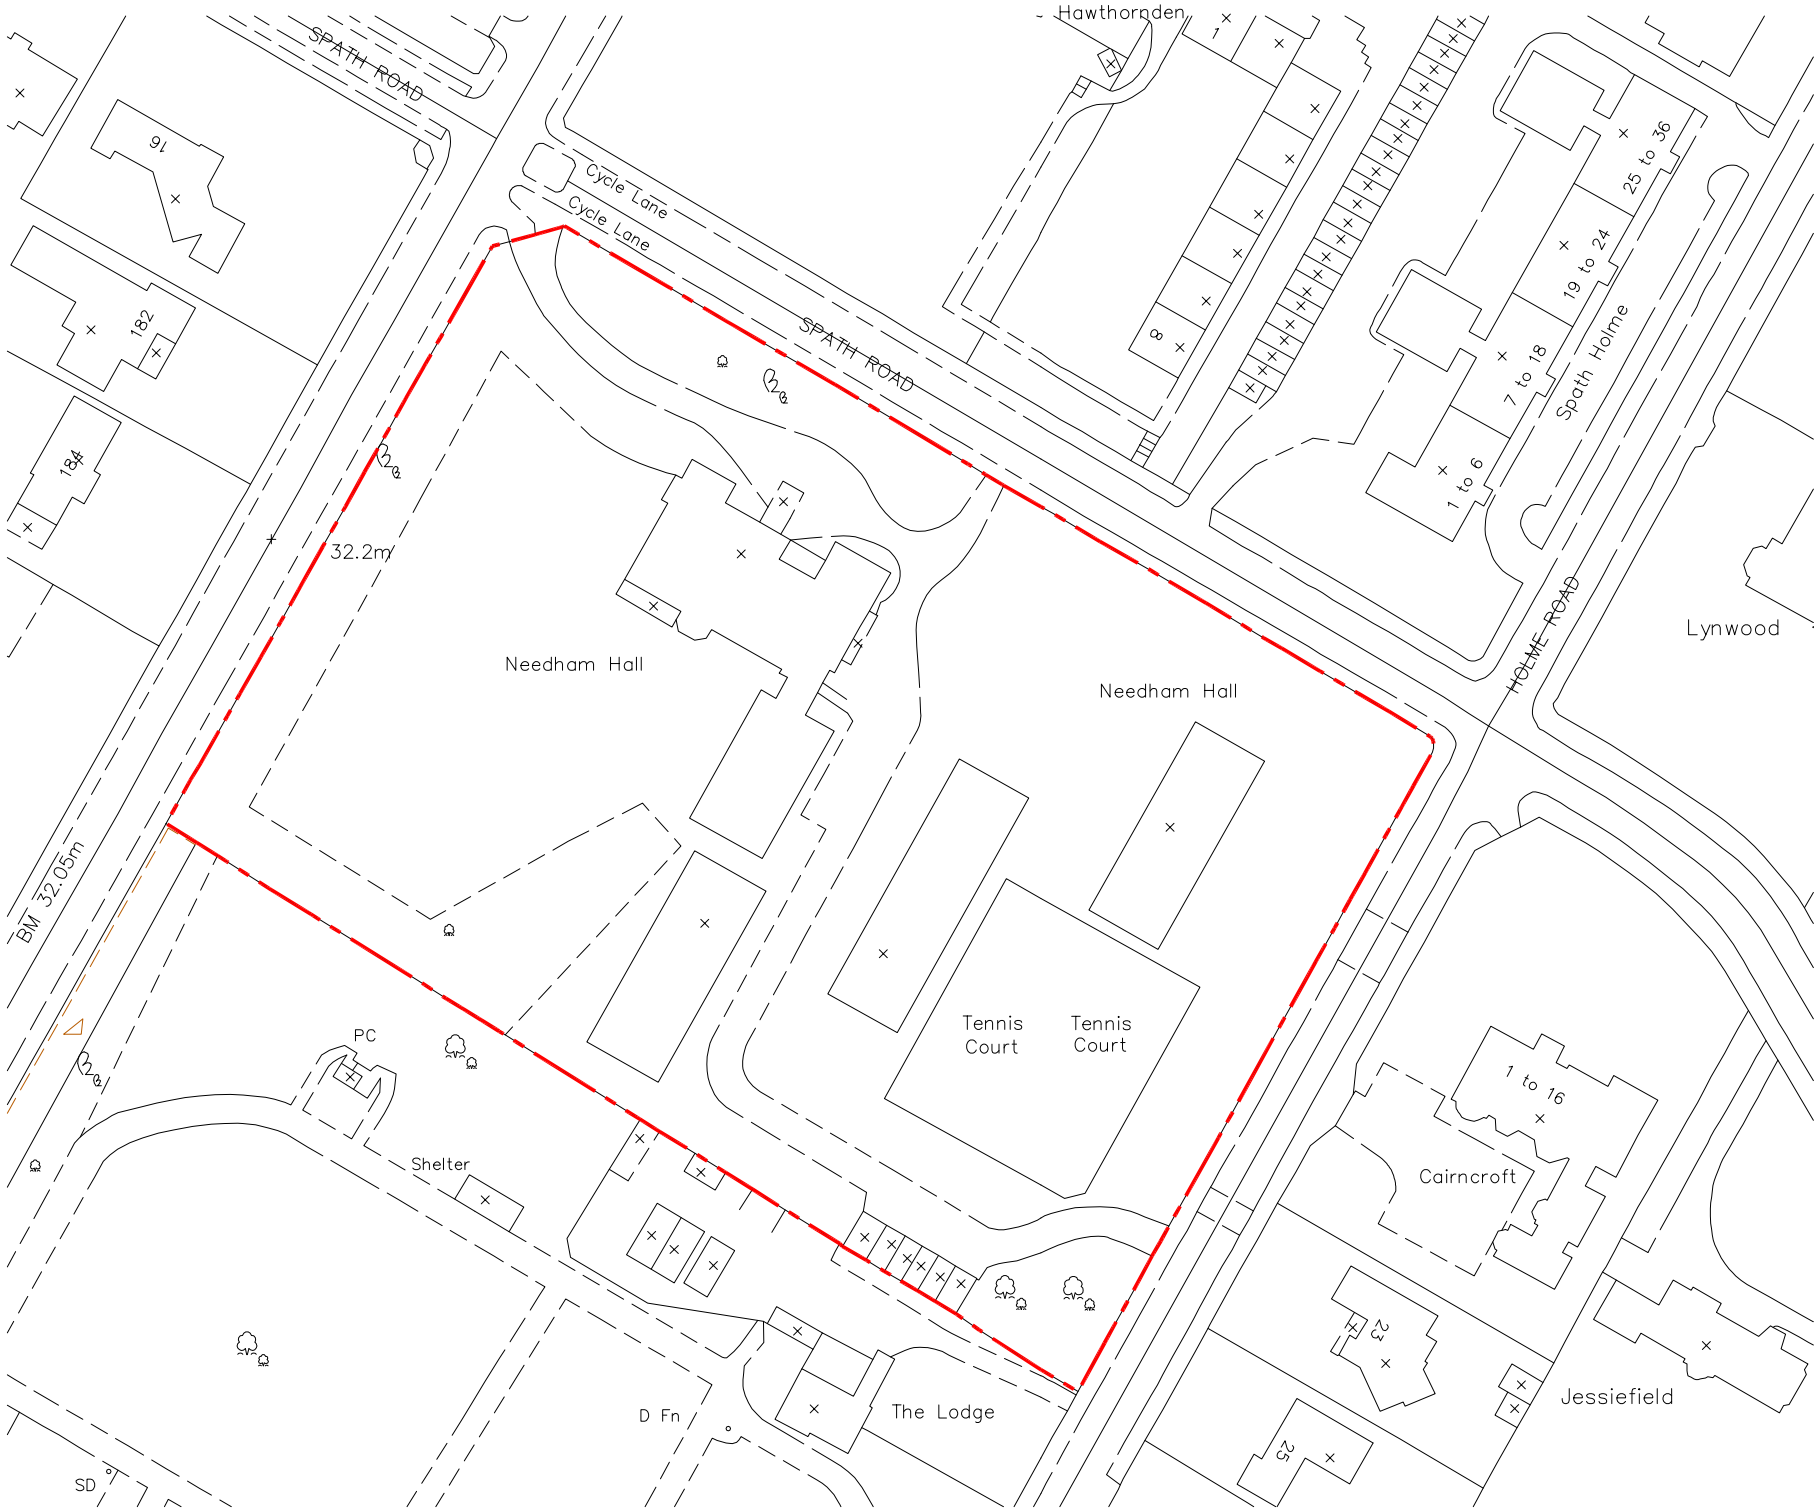


? Crown Copyright 2006. All rights reserved. Licence number 100020449

Area of Ownership and Application

REVISIONS

Rev	Date	Description

WARNING
Dimensions must not be scaled from this drawing. Dimensions required are to be obtained from the drawing office

Needham Hall Location Plan

072-00-1000

Scale 1:1000 @A3 Date 13th Feb 07
Drawn A.Mc Checked

Needham Hall
Spath Road
Manchester
M20 2TU

P.J.Livesey Living Space (North) Ltd
Ashburton Park
Ashburton Road West
Trafford Park
Manchester M17 1AF
Tel : 0161 873 7878
Fax : 0161 873 8185
design@pjlivesey.co.uk

COPYRIGHT
This Drawing may not be used or reproduced in any way without the written consent of the P.J.Livesey Group Limited

The P. J. Livesey Group Ltd
www.pjlivesey-group.co.uk