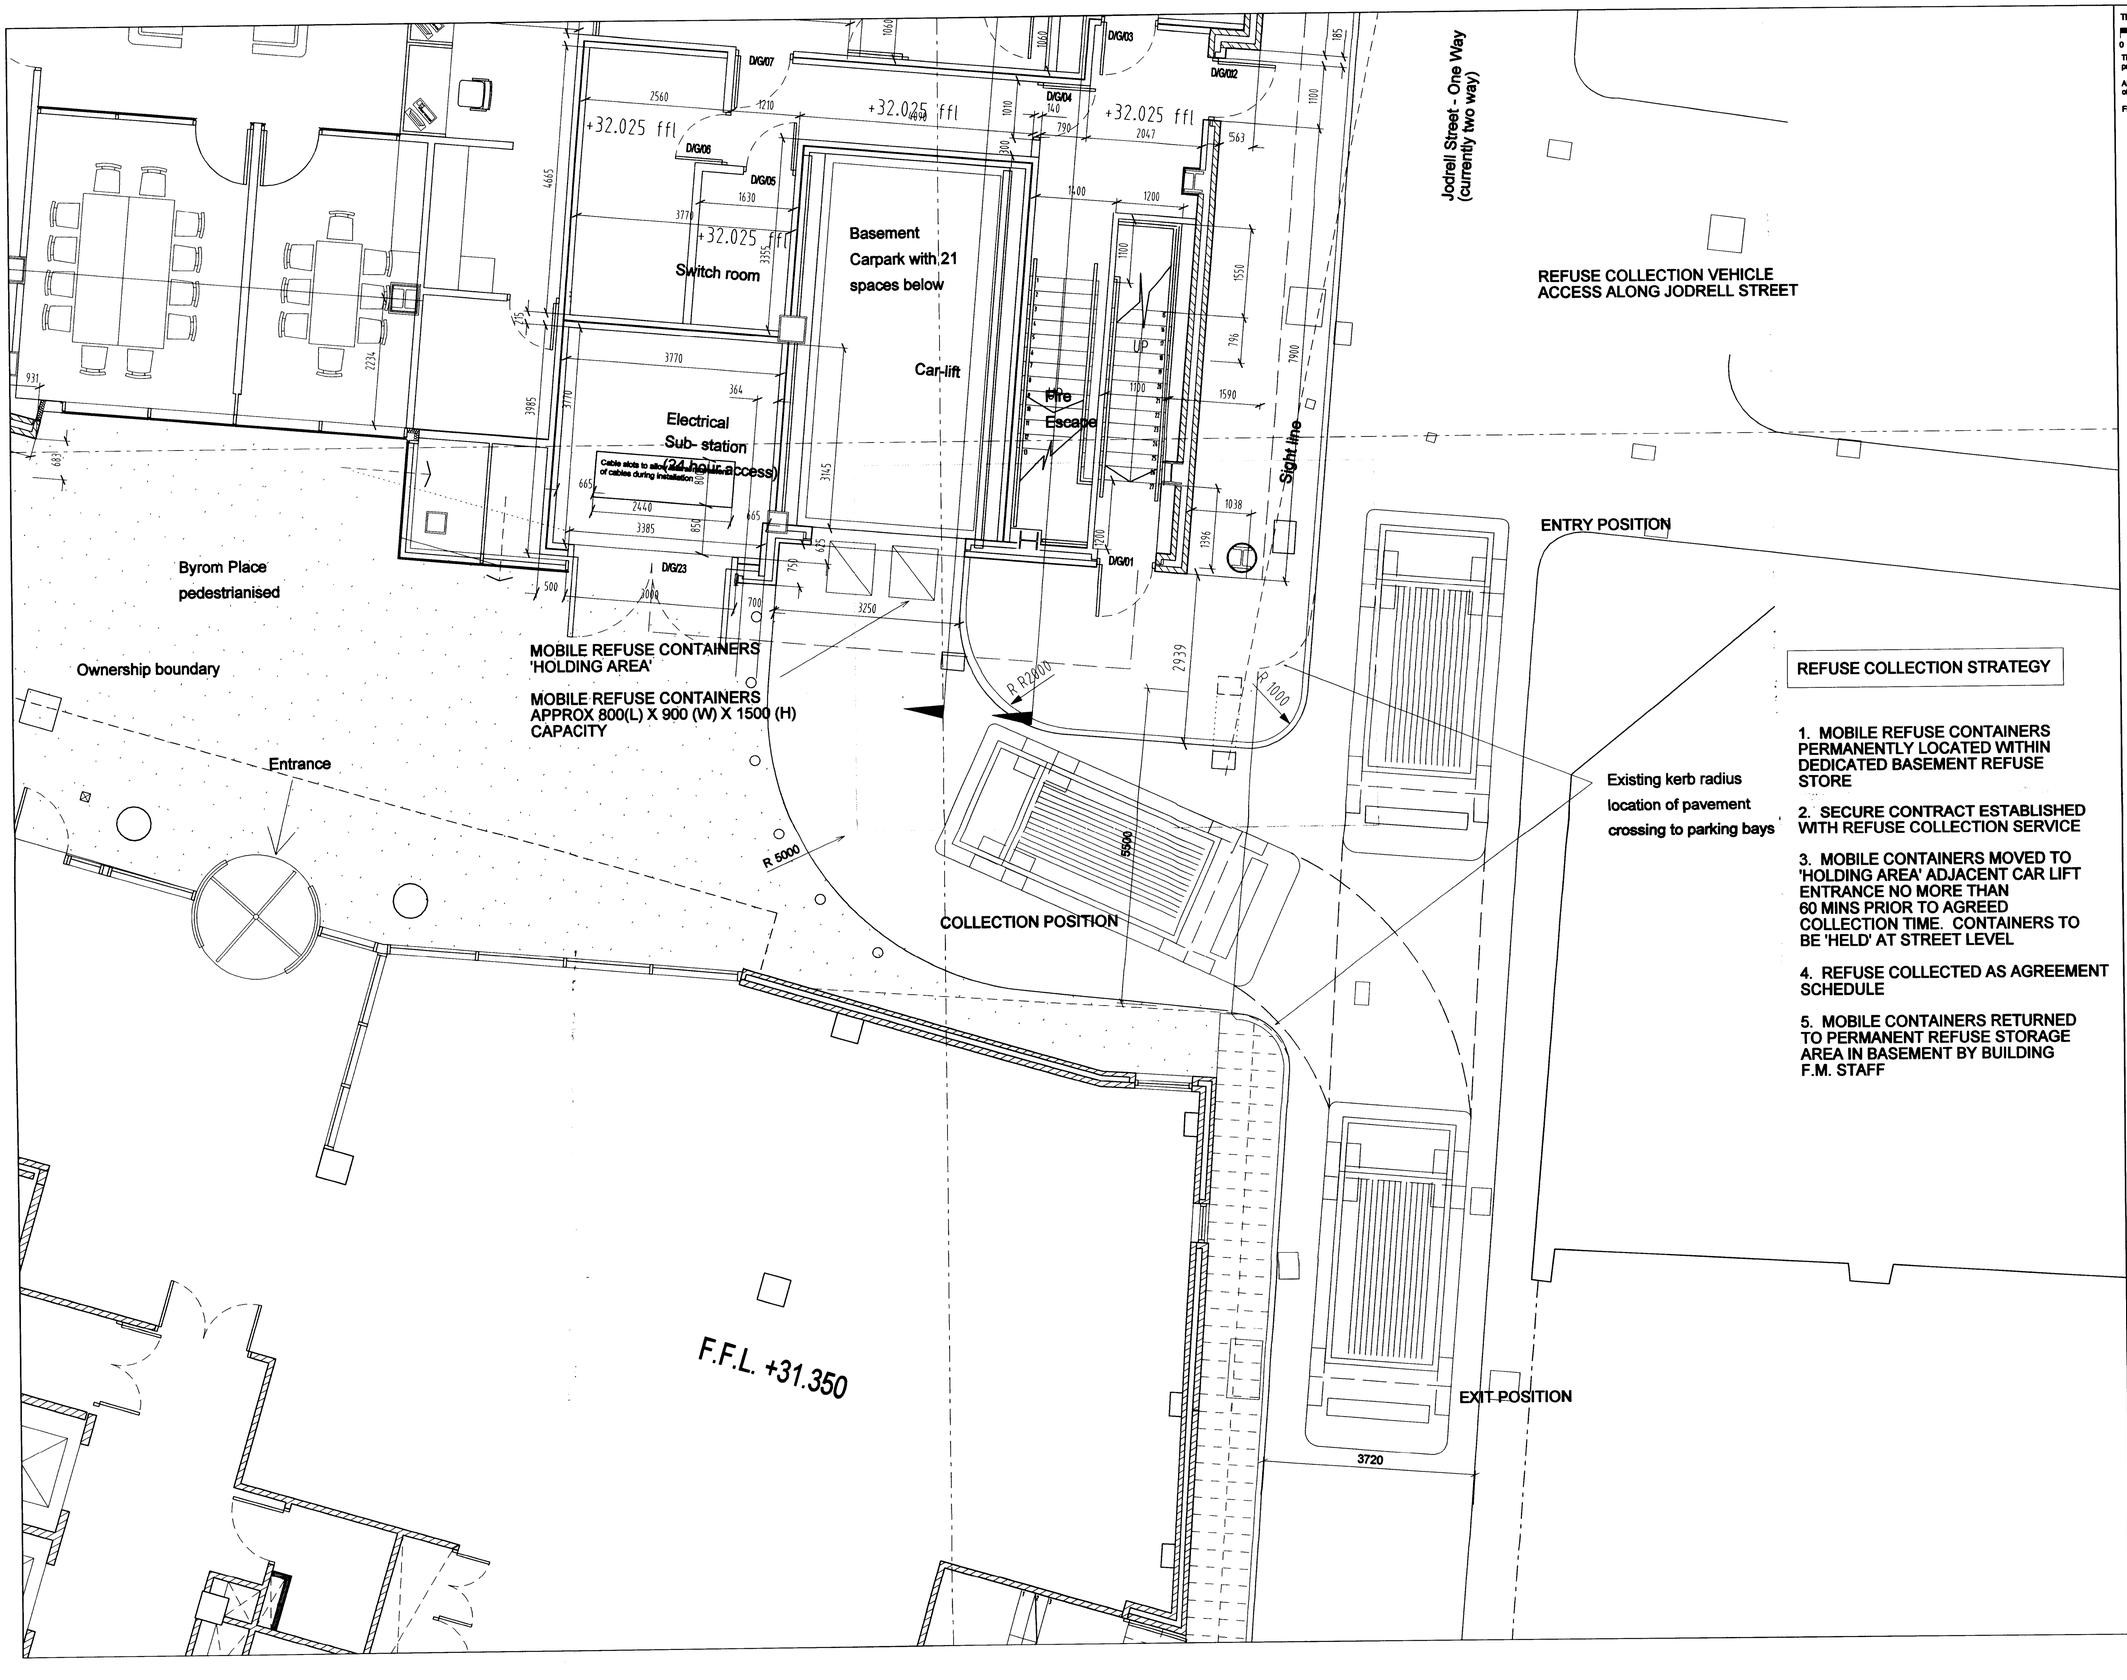

REFUSE COLLECTION STRATEGY

1. MOBILE REFUSE CONTAINERS PERMANENTLY LOCATED WITHIN DEDICATED BASEMENT REFUSE STORE
2. SECURE CONTRACT ESTABLISHED WITH REFUSE COLLECTION SERVICE
3. MOBILE CONTAINERS MOVED TO 'HOLDING AREA' ADJACENT CAR LIFT ENTRANCE NO MORE THAN 60 MINS PRIOR TO AGREED COLLECTION TIME. CONTAINERS TO BE 'HELD' AT STREET LEVEL
4. REFUSE COLLECTED AS AGREEMENT SCHEDULE
5. MOBILE CONTAINERS RETURNED TO PERMANENT REFUSE STORAGE AREA IN BASEMENT BY BUILDING F.M. STAFF

This scale bar is for microfilming purposes only.

0 10 20 30 40 50 60 70

The design information contained within this drawing is protected by Copyright.

All dimensions to be checked on site prior to commencement of work.

Figured dimensions to be used in preference to scale.

New kerb / radius to be agreed with Manchester City Council Highways Engineers

PLANNING
ACK'D
REPLIED
RECD - 2 JUN 2008
M
M
M
COL. ACTION

Rev.	Date		Rev. by	Chkd. by
*	26.05.08	First Issue to Planning	ND	

PICKARD FINLASON partnership
Design, Construction & Management Consultants
Beech House,
1 Cambridge Road,
Hale, Cheshire
WA15 9SY
Tel: 0161 929 4422 Fax: 0161 929 4433

Project Title:
Change of use Application
AIB Fitout

Drg Title:
Detail Area
Refuse collection / Delivery.
off Jodrell Street

Drg No.:	Revision:
(2-) AP110	*
Scale: 1 : 50 1 : 100 @ A1 @ A3	Drawn By / Date: May 08