
ARTELIA INTERNATIONAL

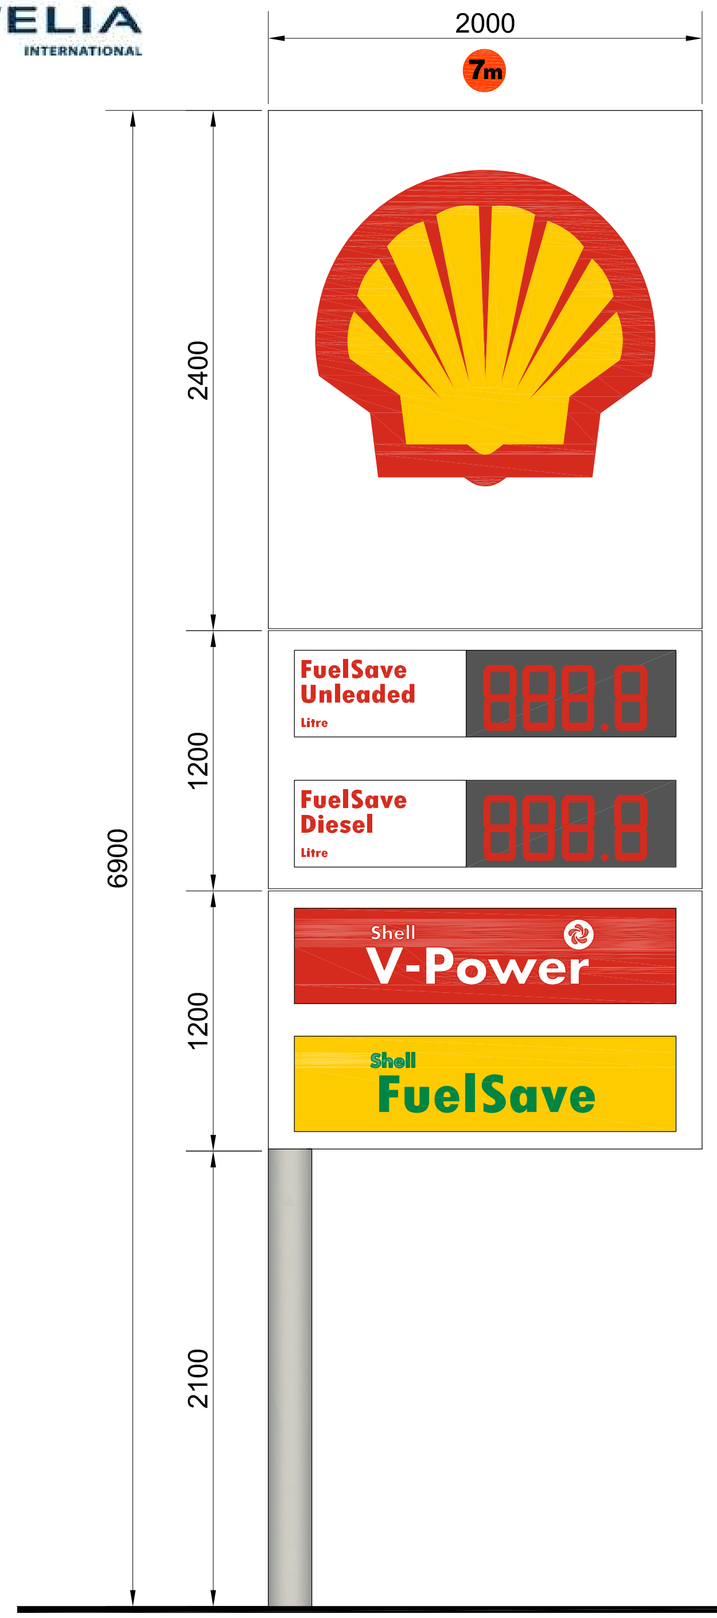


Shell Flag sign comprising of a steel frame structure with ACM profile panels (Colour Shell White) with laser cut lettering & symbols fitted with vacuum molded opal acrylic.

The Pecton eblem is a one piece moulding. Outer case White ACM with vacuum moulded opal acrylic emblem facing decorated with Yellow / Red vinyl. Outer edge are raised to cast White light halo.

Surface illumination varies between 13cd/m2 to 186cd/m2 (internally illuminated) refer to light data sheet

GSF - 7m Flag sign

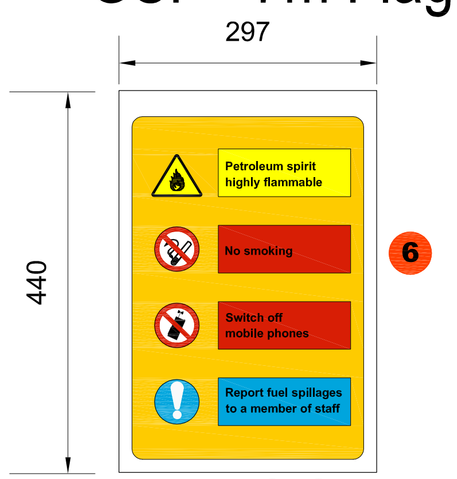


VENT SIGN

Health and Safety warning signage vinyl applied onto FOAMEX weather reisitant board fitted to vent pipes. Non illuminated

Fascia Level 1 - Shell White ACM backing panels fixed to canopy fascia. With Yellow ACM curved profile fitted over the White fascia. LED Red bar strip provides both red illumination to the bar and face illumination to the Yellow field.


Yellow surface of fascia to have illumination value of 80cd/m². Red surface of fascia to have illumination value of 60cd/m²

Shell canopy Pecten eblem is a one piece moulding. Outer case White ACM with vacuum moulded opal acrylic emblem facing deorated with Yellow / Red vinyl. Outer edge is raised to cast White light halo. Surface of Shell pecten to have illumination value varies between 14 cd/m2 to 241cd/m2 (internally illuminated) refer to light data sheet

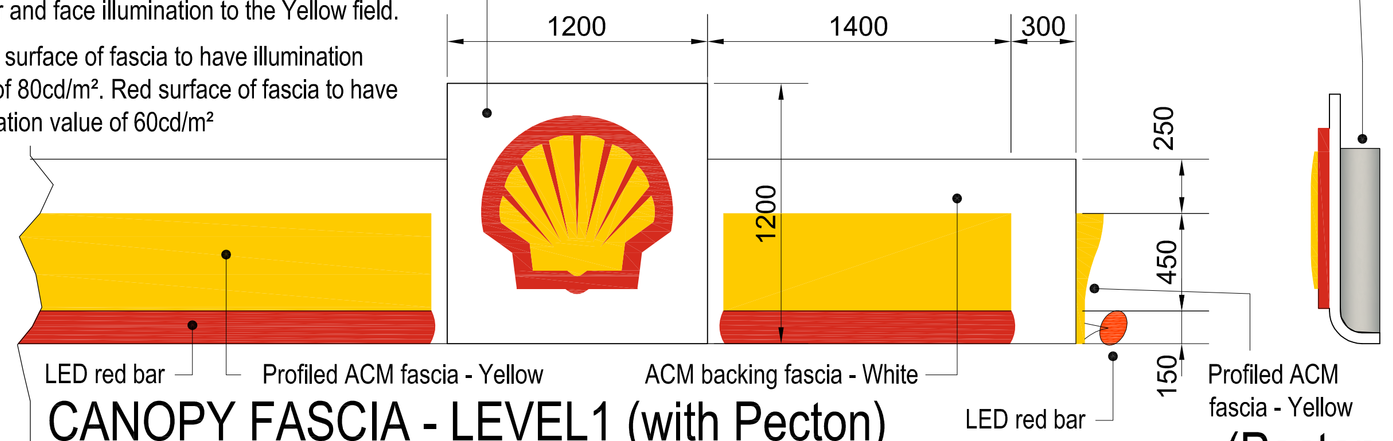


CANOPY FASCIA - LEVEL1 (with Pecton)

(Pecton box side view)

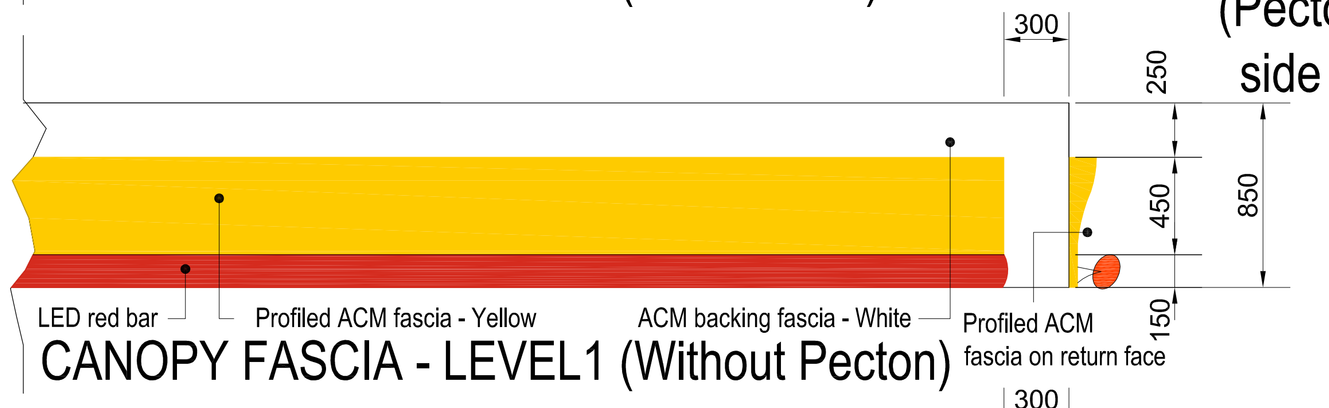


CANOPY FASCIA - LEVEL1 (Without Pecton)

Fascia Level 2 - Shell White ACM backing panels fixed to canopy fascia. With Yellow painted infill, fitted with vinyl Red bar strip - Non illuminated.

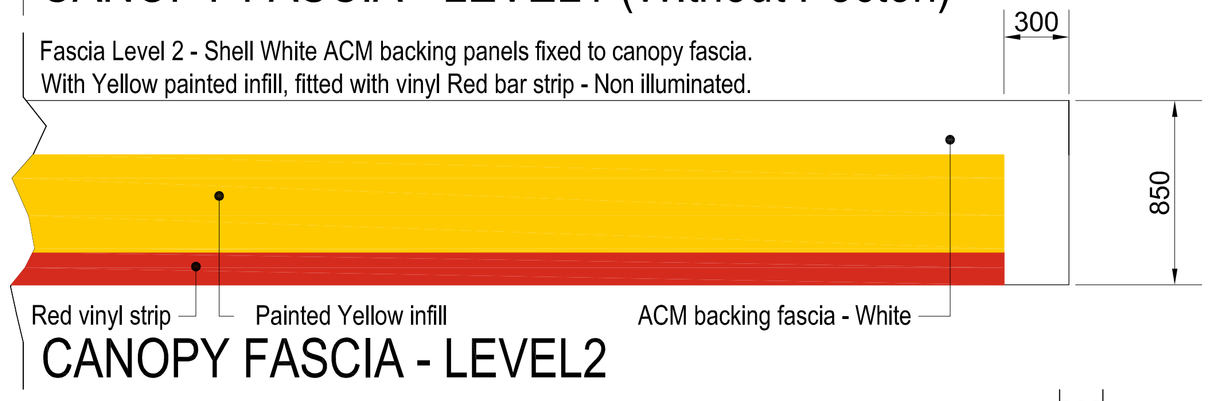

CANOPY FASCIA - LEVEL2

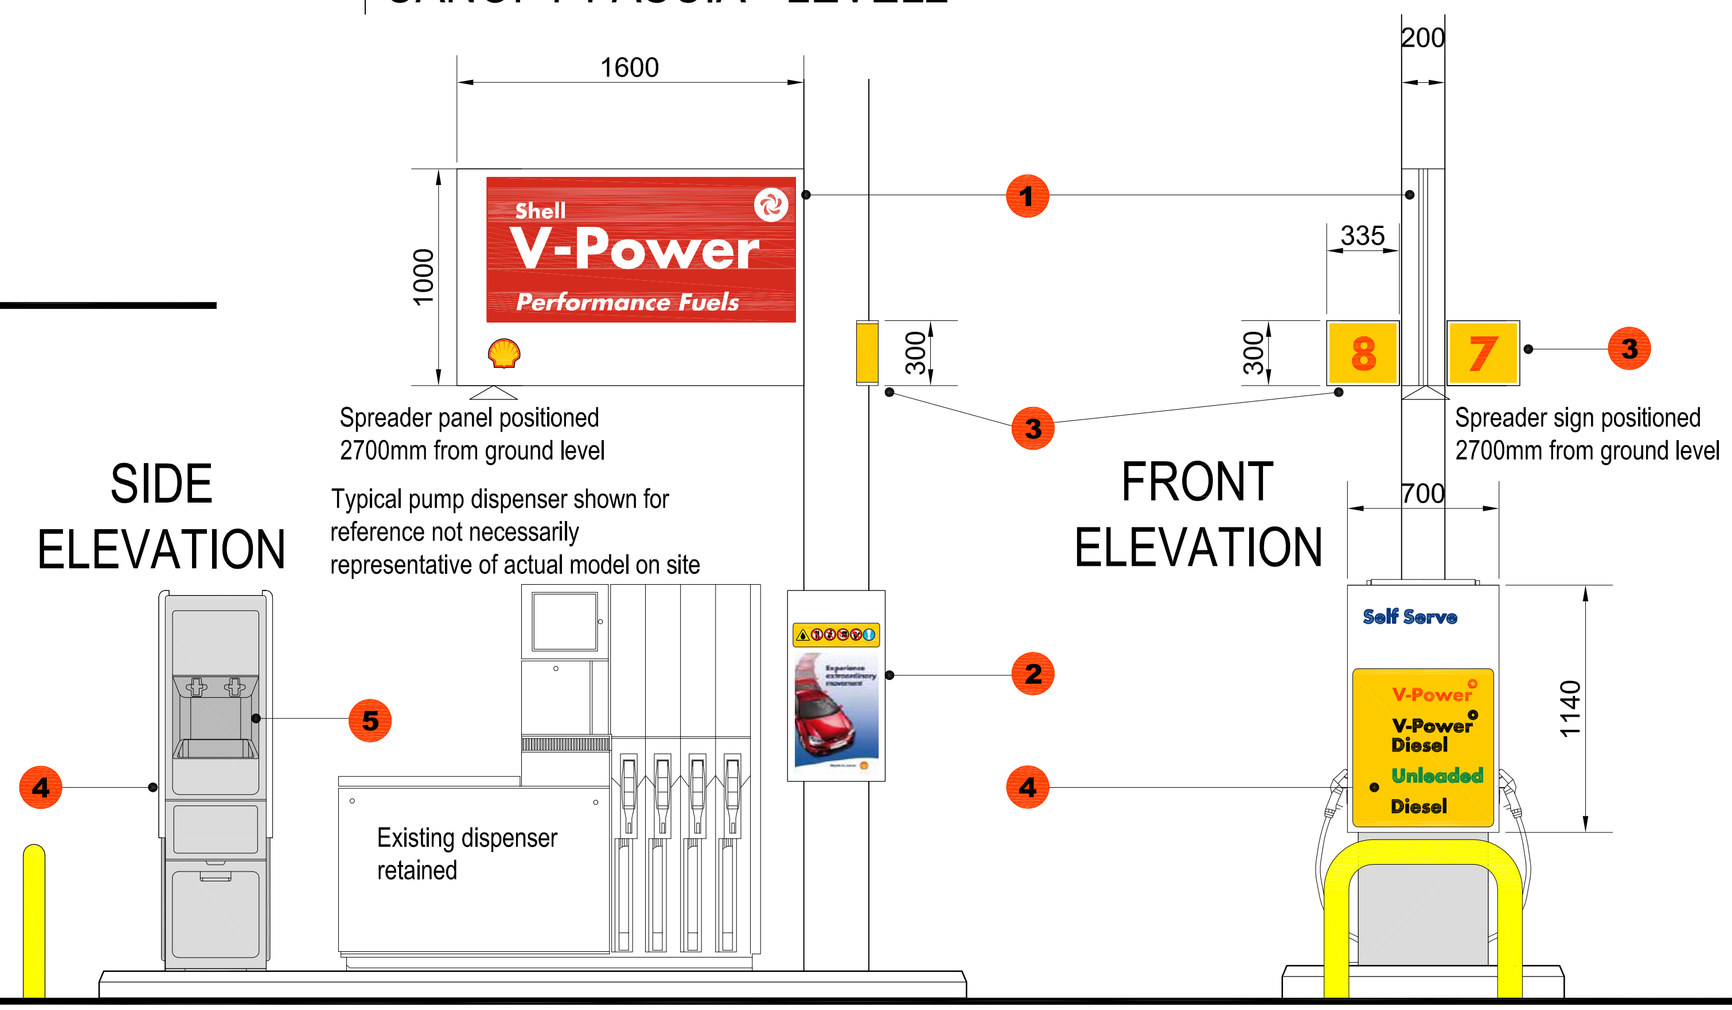

REFUELLING SIGNAGE

All Refuelling signs are formed from powder coated ACM colour Shell White (sizes as shown) with vinyl applied text, logos and symbols. All items are Non illuminated

A1 ORIGINAL PLOT SIZE

SITE SIGNAGE KEY

CANOPY (PETROL)

- A — ELEVATION A: LEVEL 1 CANOPY FASCIA WITH INTERNALLY ILLUMINATED 'PECTEN' & RED LED BAR (ILLUMINATED)
- B — ELEVATION B: LEVEL 2 CANOPY FASCIA (NON-ILLUMINATED)
- C — ELEVATION C: LEVEL 2 CANOPY FASCIA (NON-ILLUMINATED)
- D — ELEVATION D: LEVEL 2 CANOPY FASCIA (NON-ILLUMINATED)
- E — ELEVATION E: PAINTED CANOPY FASCIA (NON-ILLUMINATED)
- F — ELEVATION F: LEVEL 2 CANOPY FASCIA (NON-ILLUMINATED)
- G — ELEVATION G: LEVEL 2 CANOPY FASCIA (NON-ILLUMINATED)
- H — ELEVATION H: LEVEL 2 CANOPY FASCIA (NON-ILLUMINATED)

REFUELLING AREA

- 1 — SPREADER PANEL - 3 No (NON - ILLUMINATED)
- 2 — STANCHION POSTER UNITS - 6 No (NON - ILLUMINATED)
- 3 — STANCHION PUMP NUMBERS - 6 No (NON - ILLUMINATED)
- 4 — CUSTOMER SERVICE UNIT (CSU) WITH BIN, TOWEL HOLDER, & GLOVE DISPENSER - 3 No (NON - ILLUMINATED)
- 5 — STANDARD SQUARE BINS - 2 No (NON - ILLUMINATED)
- 6 — VENT STACK SIGN - 1 No (NON - ILLUMINATED)

PRIME / PRICE SIGN

- 7m — 7 METRE FLAG SIGN WITH 2 LED PRICE DISPLAYS (EITHER SIDE), SHELL PECTON & DISPLAY PANELS - 1No (ILLUMINATED ONLY)

SHOP FASCIA

- S1 — ELEVATION S1: NON-ILLUMINATED YELLOW ACM FASCIA WITH RED VINYL BOTTOM STRIP AND WHITE ACM PANEL WITH RED VINYL LETTERING FORMING 'SHOP' TEXT
- S2 — ELEVATION S2: FLAT FASCIA 7000 x 800mm ACM COLOURED FASCIA NON ILLUMINATED

CARWASH FASCIA

- C1 — ELEVATION C1: FLAT FASCIA 5000 x 800mm ACM COLOURED FASCIA NON ILLUMINATED
- C2 — ELEVATION C2: FLAT FASCIA 10000 x 800mm ACM COLOURED FASCIA NON ILLUMINATED

ELEVATION C3: FLAT FASCIA 5000 x 800mm ACM COLOURED FASCIA NON ILLUMINATED

ADVERTS DRAWING

RL dm project managers & architects

REV	DATE		BY

PROJECT : SHELL RUSHOLME, WILMSLOW ROAD, RUSHOLME, MANCHESTER, M14 5TQ.

TITLE : TYPICAL SIGNAGE DETAILS (SHEET2)

SHELL UK RETAIL
PO BOX 430
STAINES
TW18 3ZB
UNITED KINGDOM

DRAWN BY :	JSL	SCALE :	1:20 & 1:5
DATE :	12.10.12	PLOT DATE :	12.10.12
CAD FILE :	E:\ARCHIVE\DRAWINGS\10011355_RUSHOLME_2012		

DWG No :	1355 - 04	PLG	2012	