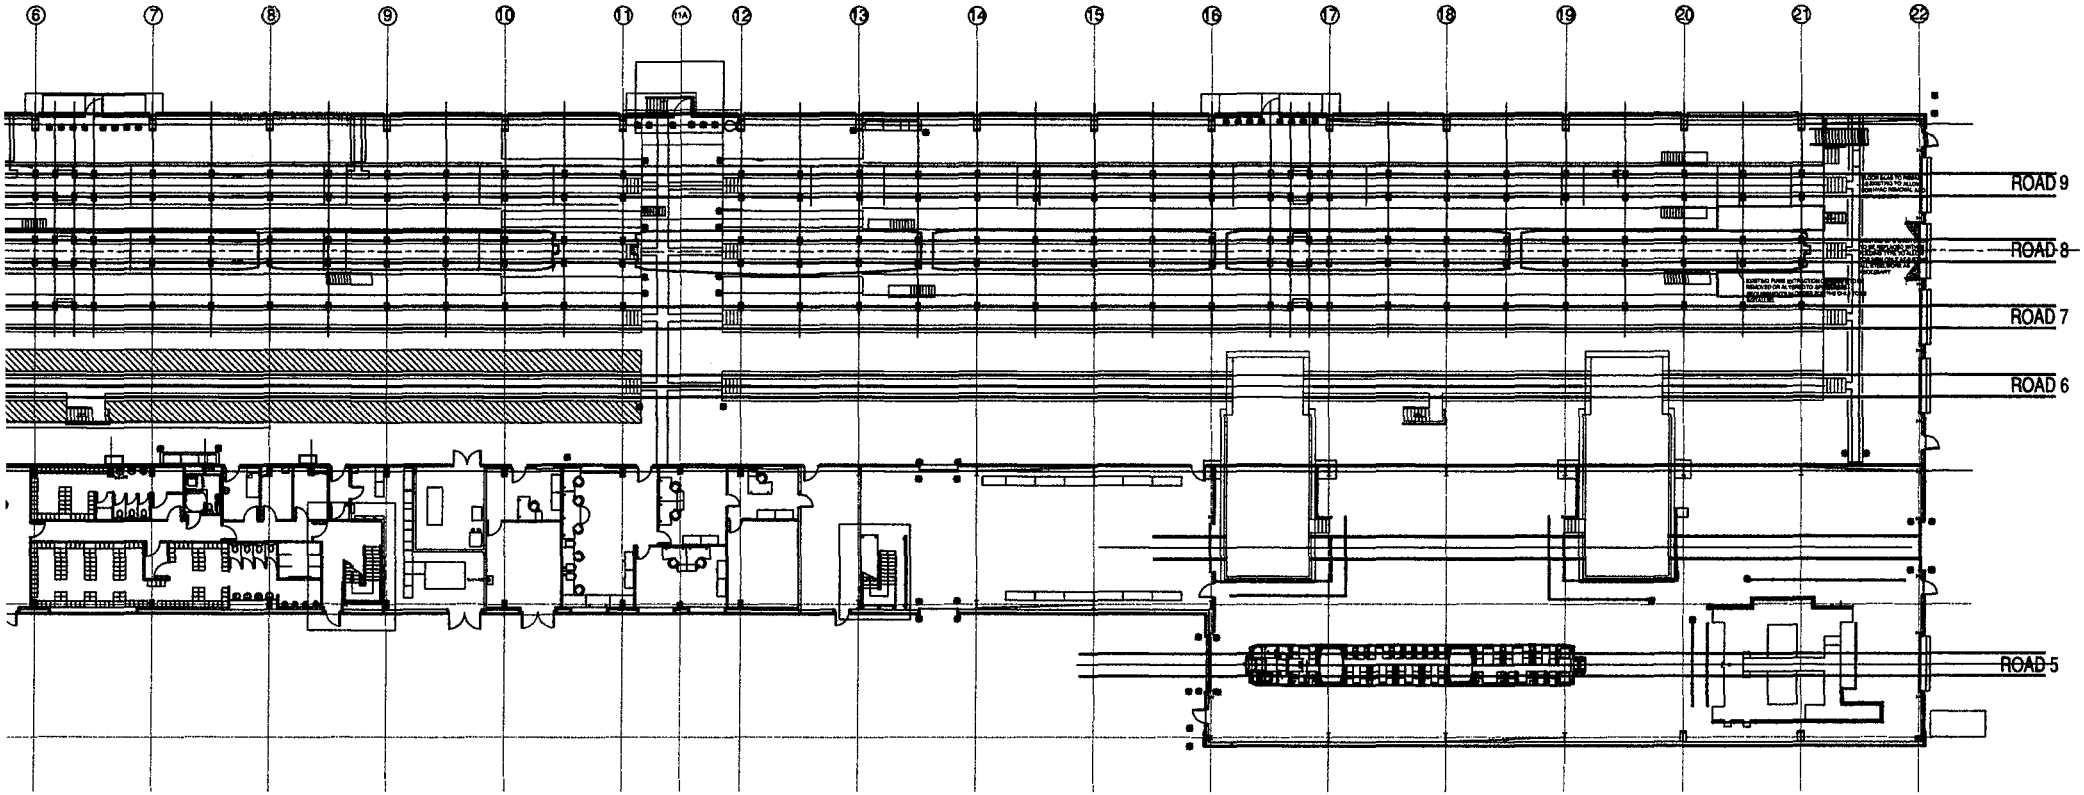

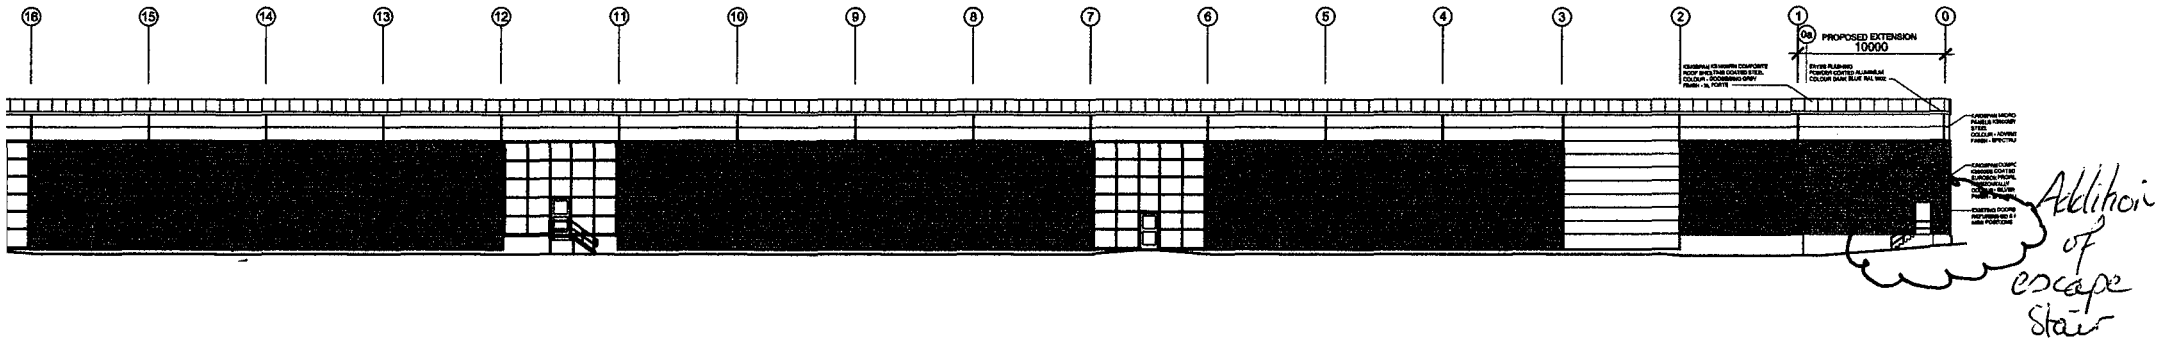

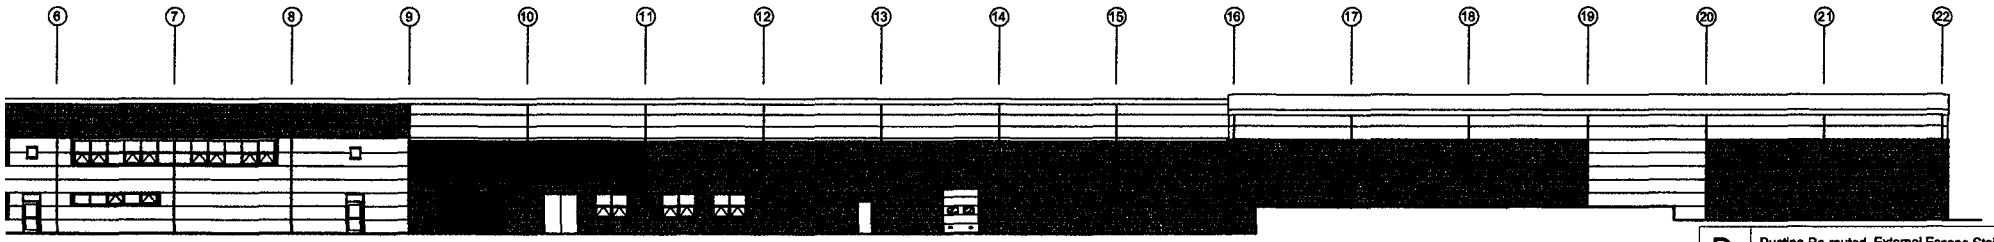

D	Ducting Re-routed, External Escape Stair Added and Buffer Stops Relocated Internally.	13.06.12
C	Pit extensions to roads 7 & 9 added.	23.05.12
B	Roller shutter, escape door and buffers	19.04.12