PLANNING APPLICATION DRAWING ONLY. ANY CONSTRUCTION MUST COMPLY WITH ALL APPLICABLE BUILDING REGULATIONS.

ALL DIMENSIONS IN MM.

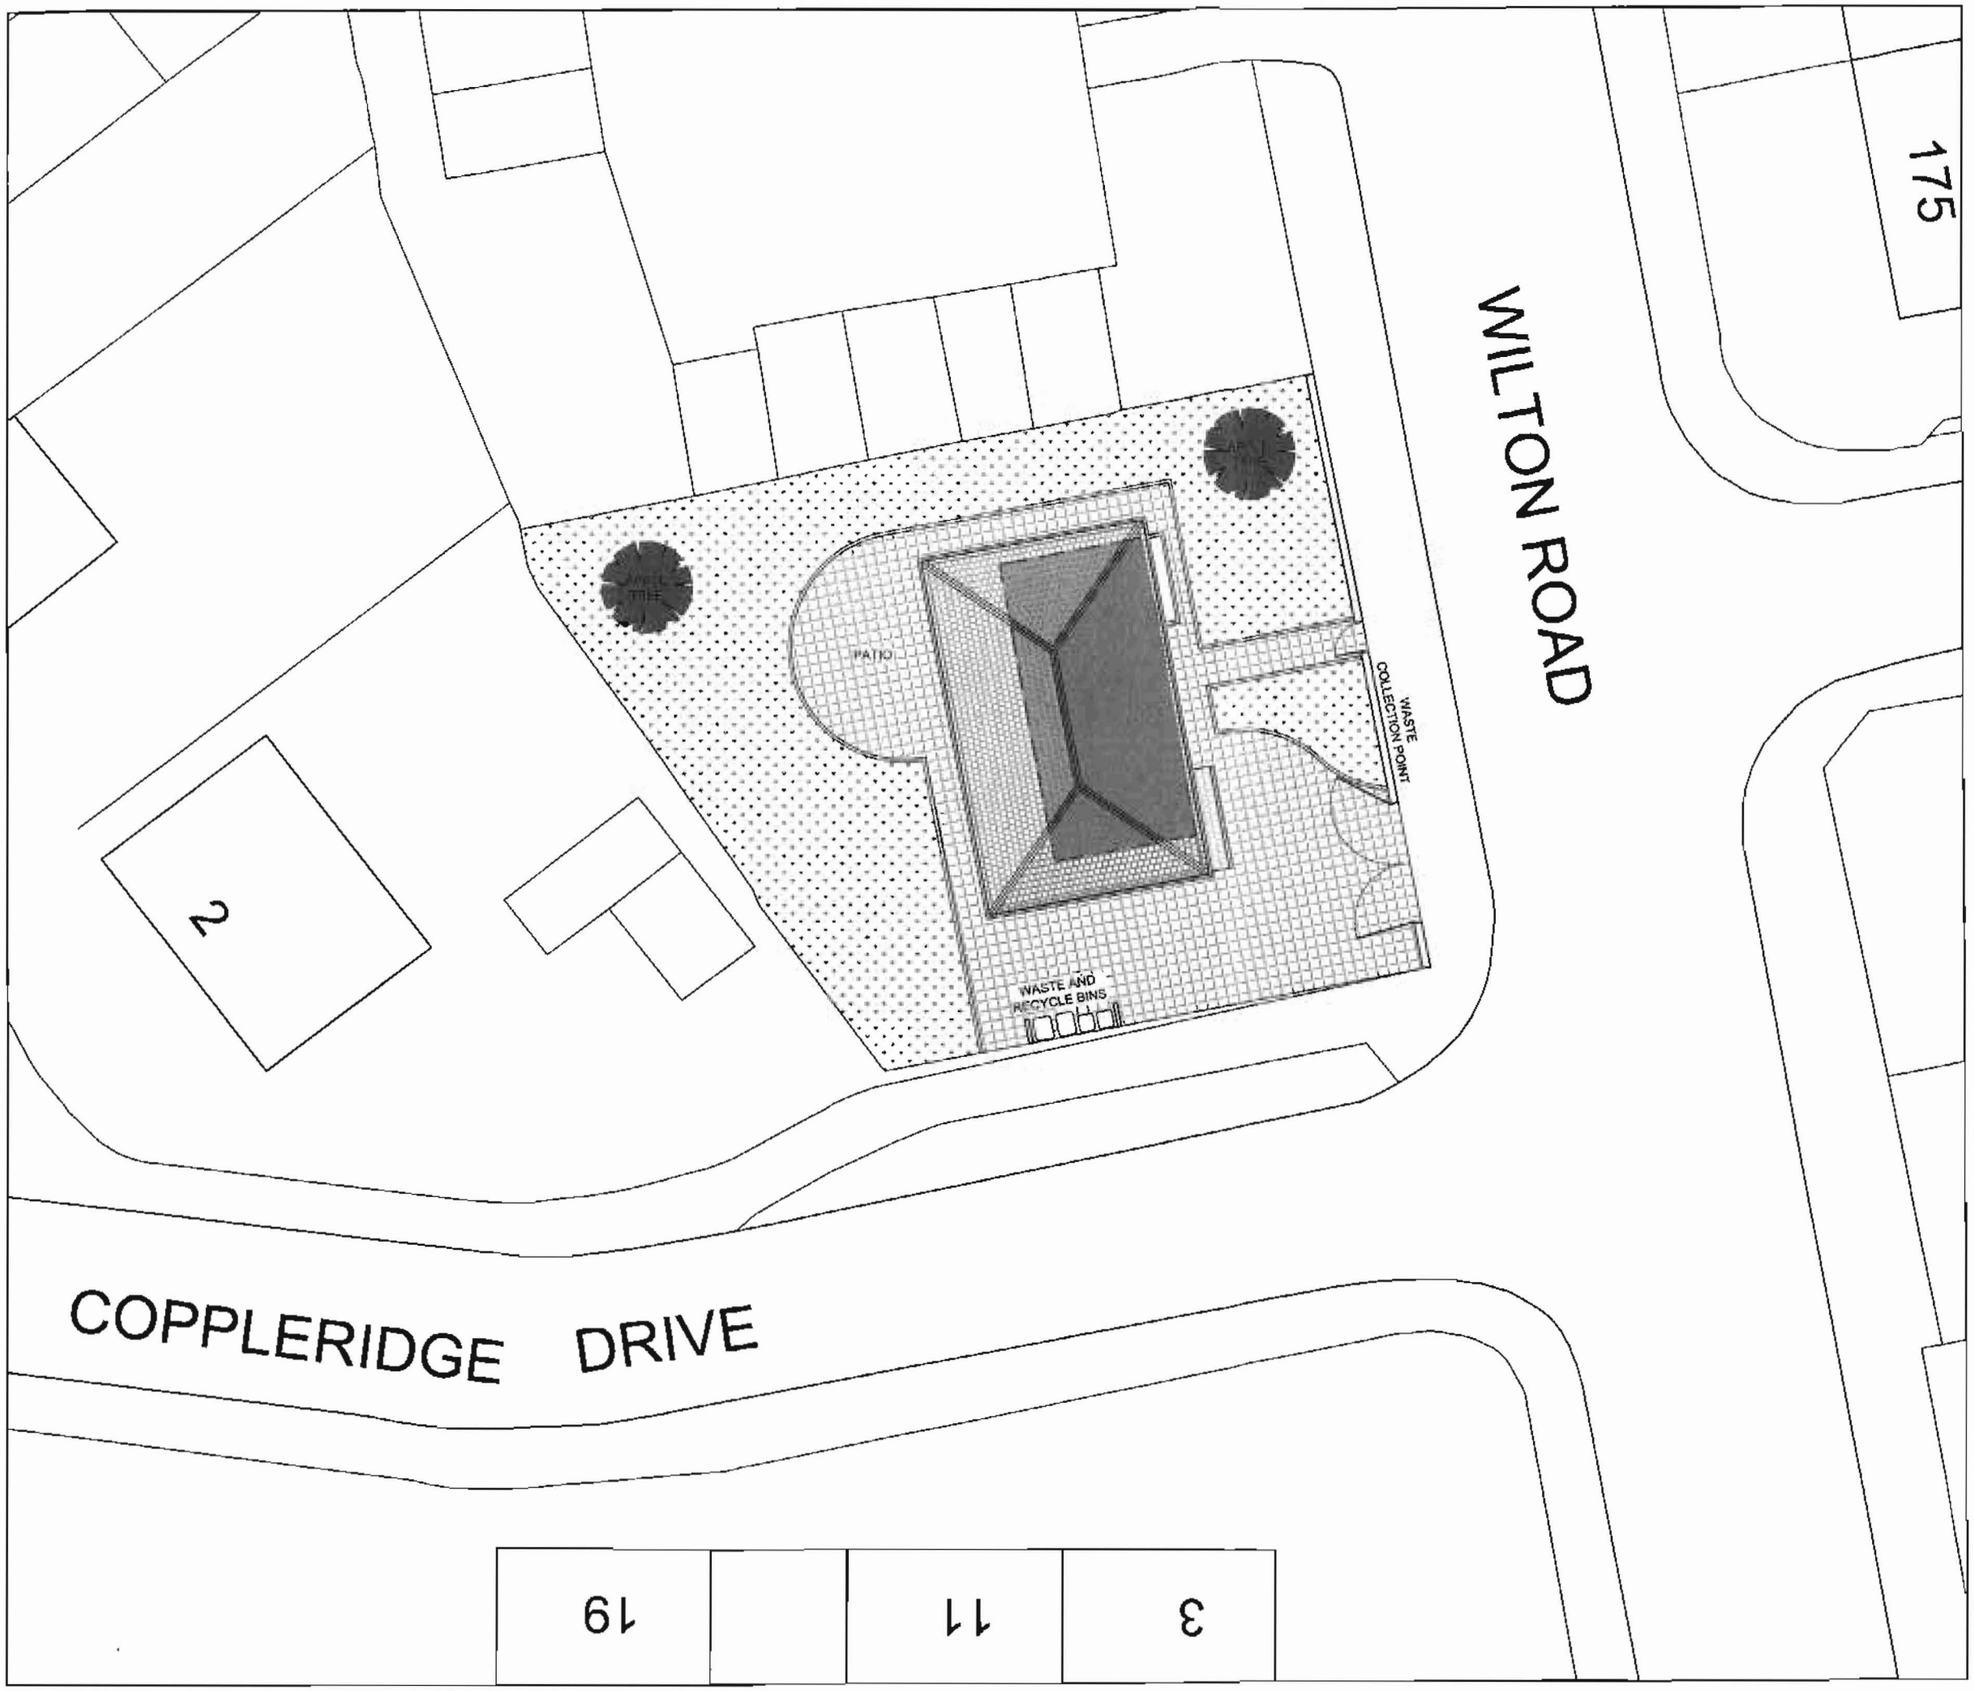

LANDSCAPE KEY

=GRASSED AREA (SOFT LANDSCAPING)

=PAVED AREA (MARSHALL TEGULA PAVING)

=EXISTING BUILDING TO BE DEMOLISED

RECD 27 JUN 2008

	INIT.	RECD	DATE
M			
M			
M			
FOR ACTION			
M			

DK ARCHITECTS

t 0161 4340566
m 07814 024033
f 0161 4340566
e nadir@dkarchitects.net
w dkarchitects.net
57 Broad Oak Lane, Oldsbury, Manchester M20 5QS

PROJECT:
NEW DETACHED DWELLING

ADDRESS:
120 WILTON ROAD, CRUMPSALL, MANCHESTER

DRG:
PROPOSED SITE PLAN

DRG STATUS:
PLANNING APPLICATION SUBMISSION

DATE:	April 2008	DRAWN:	ANK
SCALE:	1:200	CHECKED:	ANK
SIZE:	A3	DRG NO:	NK.098.05A

COPYRIGHT © 2007 DK ARCHITECTS (UK) LIMITED. ALL RIGHTS RESERVED. REFER TO DIMENSIONS AND DO NOT SCALE