
NOTE:DO NOT SCALE FROM THIS DRAWING.ALL DIMENSIONS TO BE CHECKED ON SITE.TO BE READ IN CONJUNCTION WITH ALL RELEVANT CONSULTANTS DOCUMENTATION

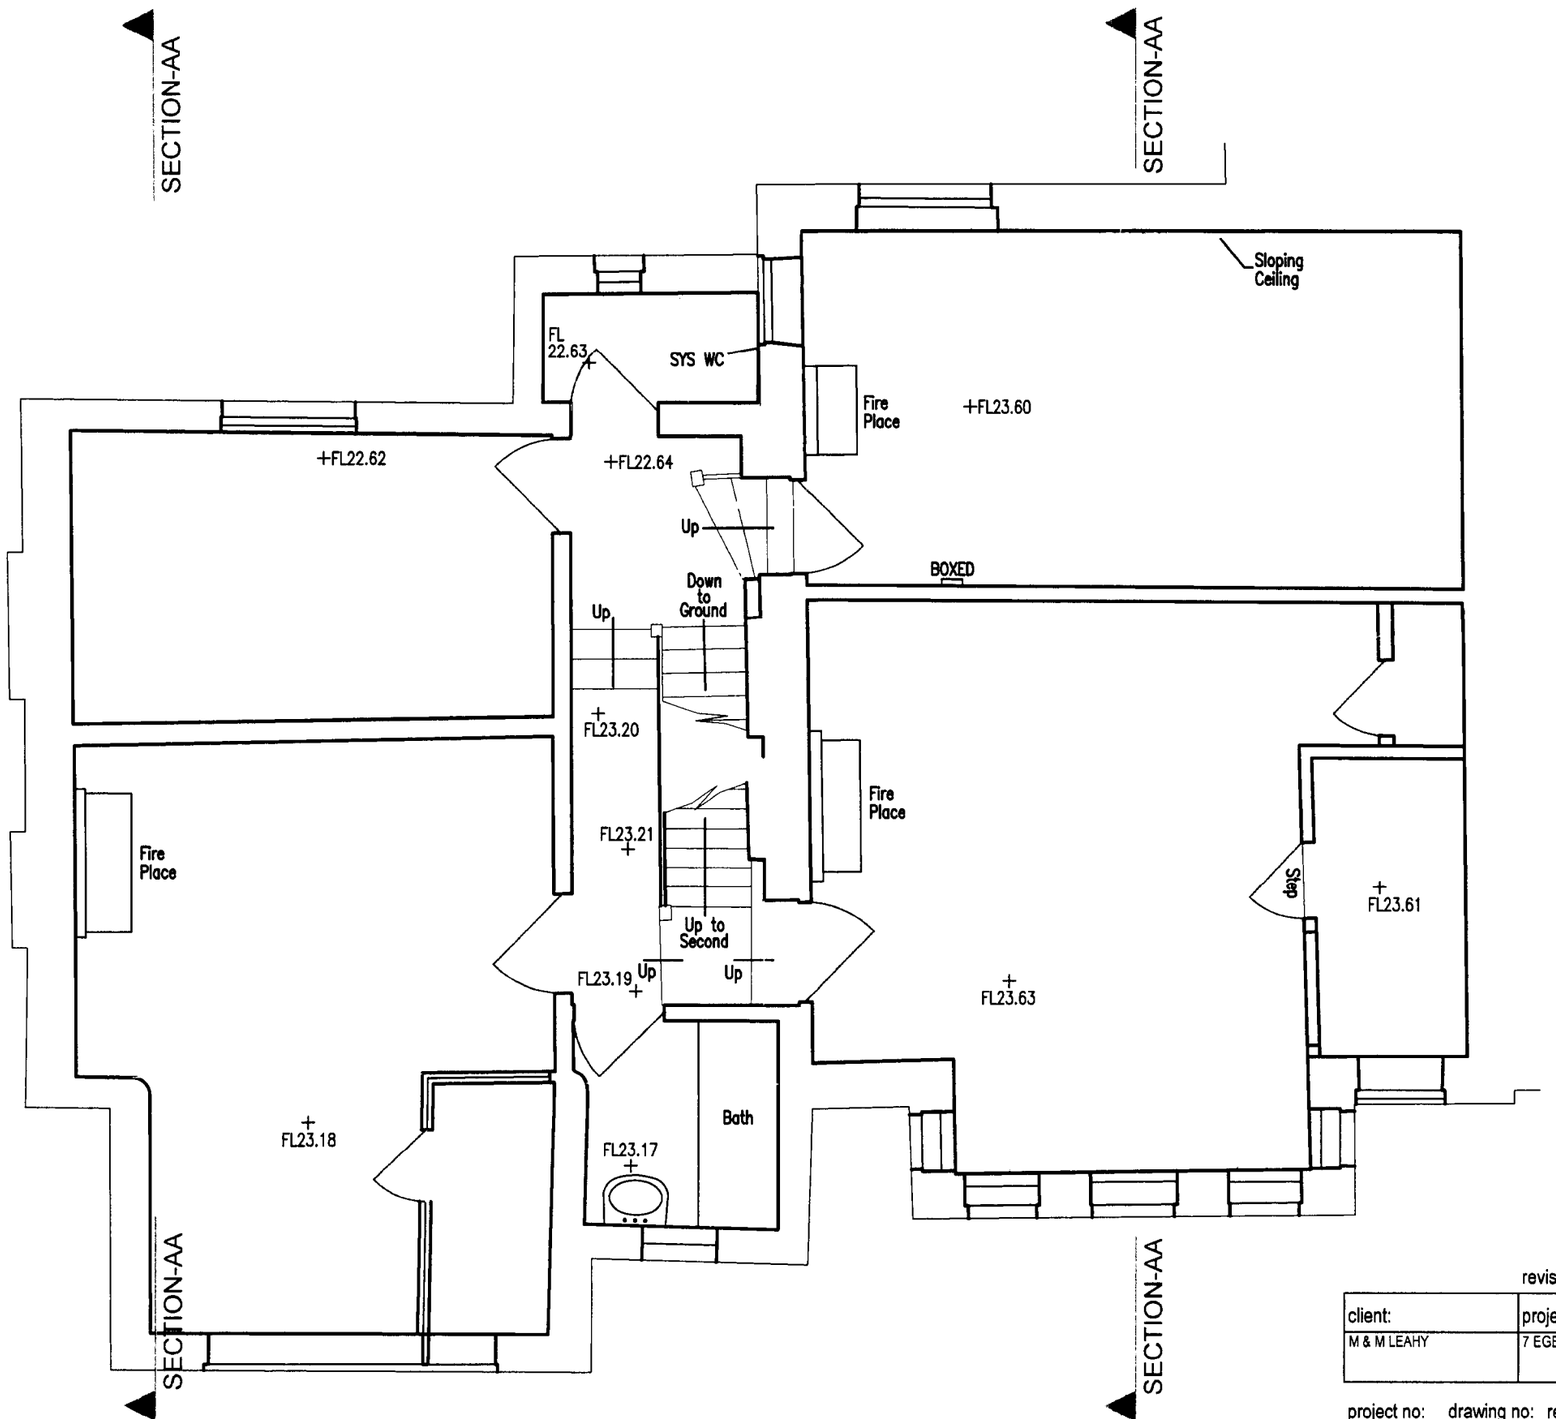

PLANNING
ACK'D
REPLIED
RECD 12 JUN 2008

revision:					date:	
client:	project:				drawing:	
M & M LEAHY	7 EGERTON ROAD				EXISTING FIRST FLOOR PLAN	
project no:	drawing no:	revision:	drawn:	checked:	date:	scale @ A3
4680	PS4-04		DS		11.06.08	1:50

street design partnership
architects
16 brewery yard deva centre trinity way salford m3 7bb t:0161 834 7262 f:0161 834 7112 e:info@street-design.net