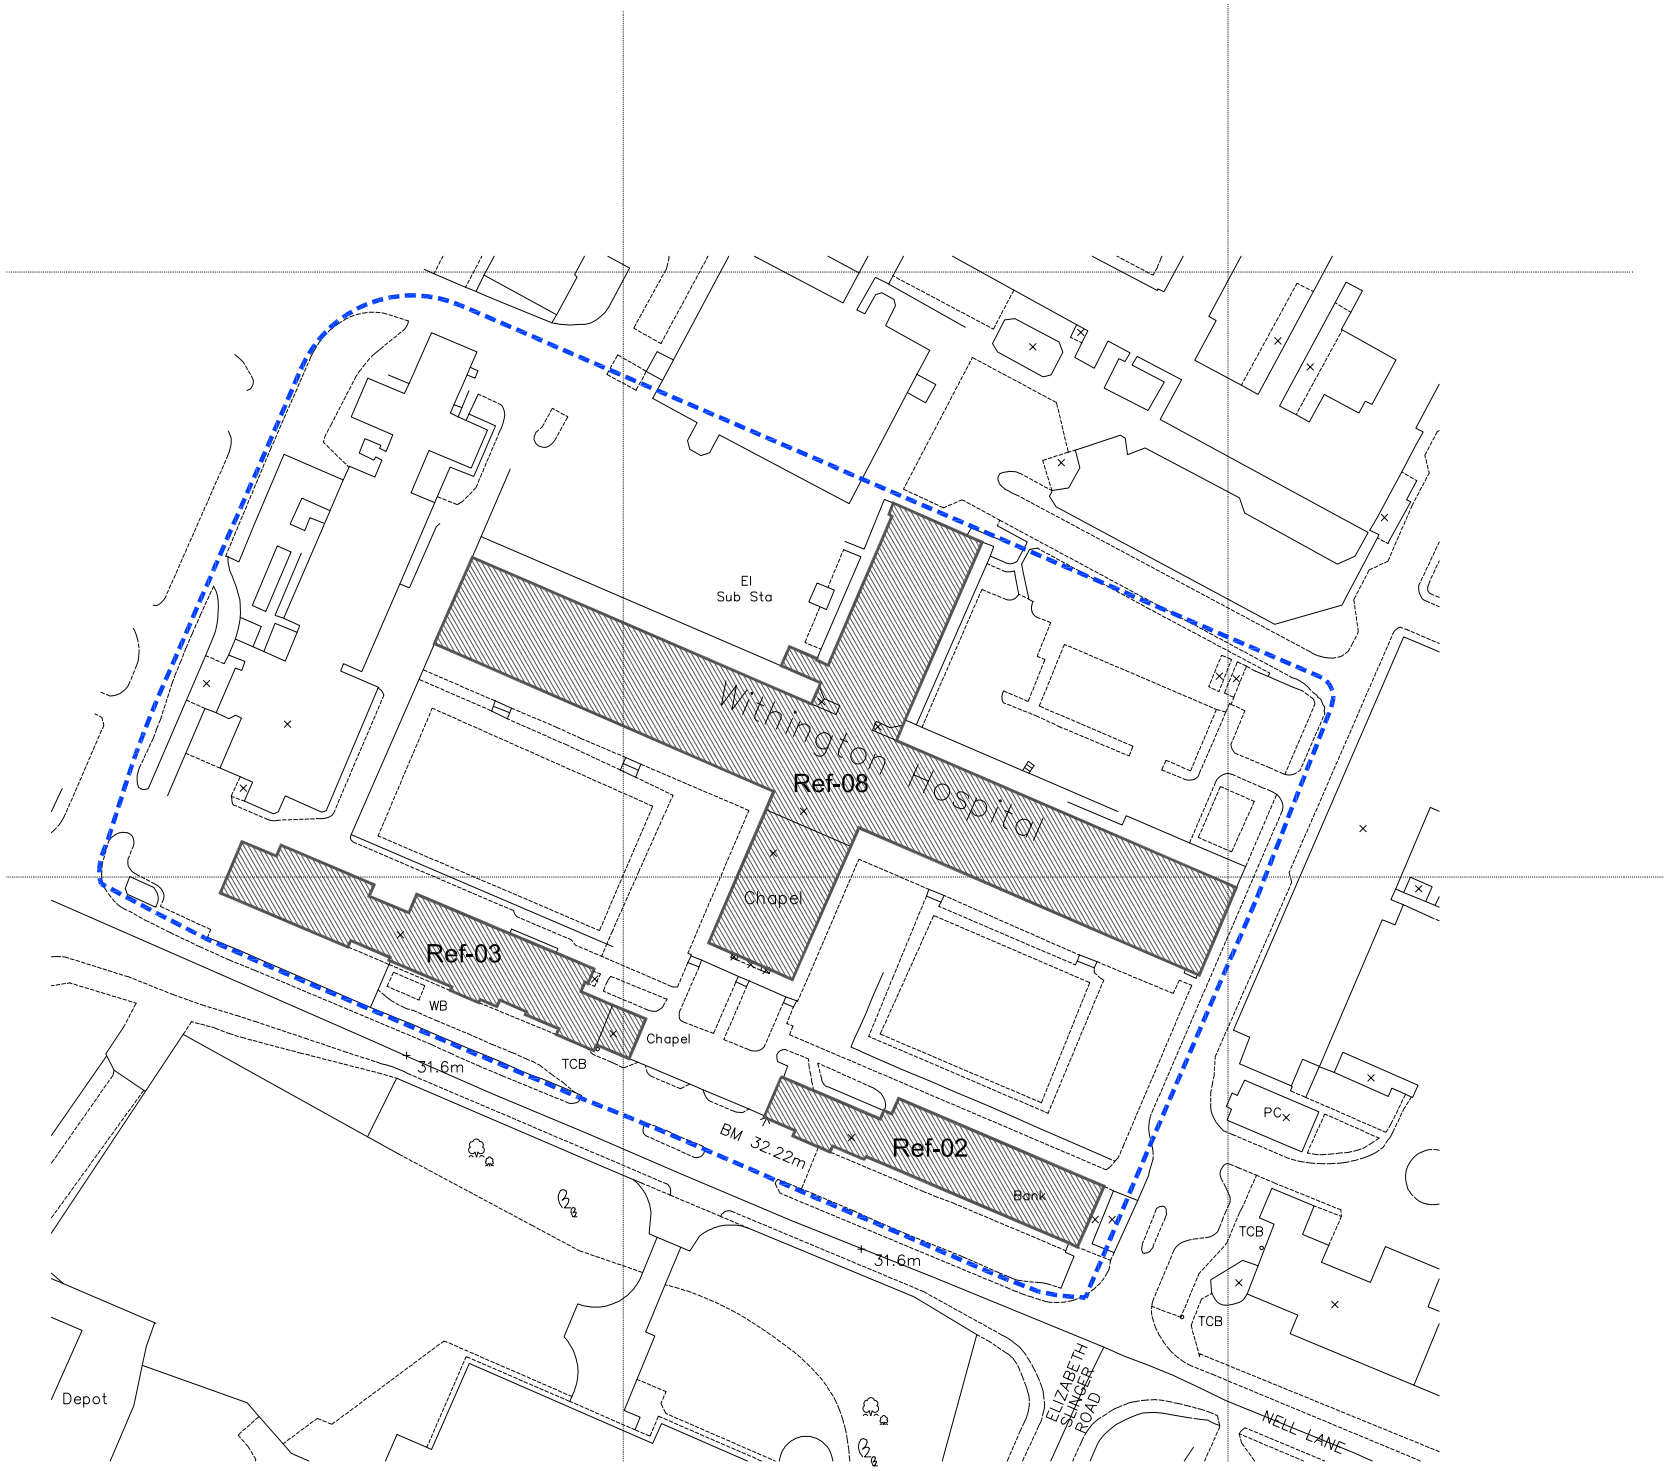

Crown Copyright. All rights reserved. Licence Number 100020449

KEY

Area of Curtilage :-

Listed Buildings :-

NHS Ref No's :- REF-xx

Scale

0m 20m 40m

10m 30m 50m

NORTH

PJ Livesey GROUP

REVISIONS

Rev	Date	Description
A	Oct 08	North Point and Scale added.

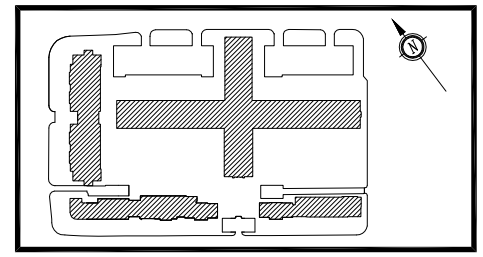

WARNING
Dimensions must not be scaled from this drawing. Dimensions required are to be obtained from the drawing office

Listed Building and Curtilage Boundary Location Plan

063/1000A

Scale 1:1250@A3 Date Jul 06

Drawn AP/A.Mc Checked BB

Former Withington Hospital Site, Nell Lane, Manchester.

P.J.Livesey Living Space (North) Ltd
Ashburton Park
Ashburton Road West
Trafford Park
Manchester M17 1AF
Tel : 0161 873 7878
Fax : 0161 873 8185
design@pjlivesey.co.uk

COPYRIGHT
This Drawing may not be used or reproduced in any way without the written consent of the P.J.Livesey Group Limited

The P. J. Livesey Group Ltd

www.pjlivesey-group.co.uk