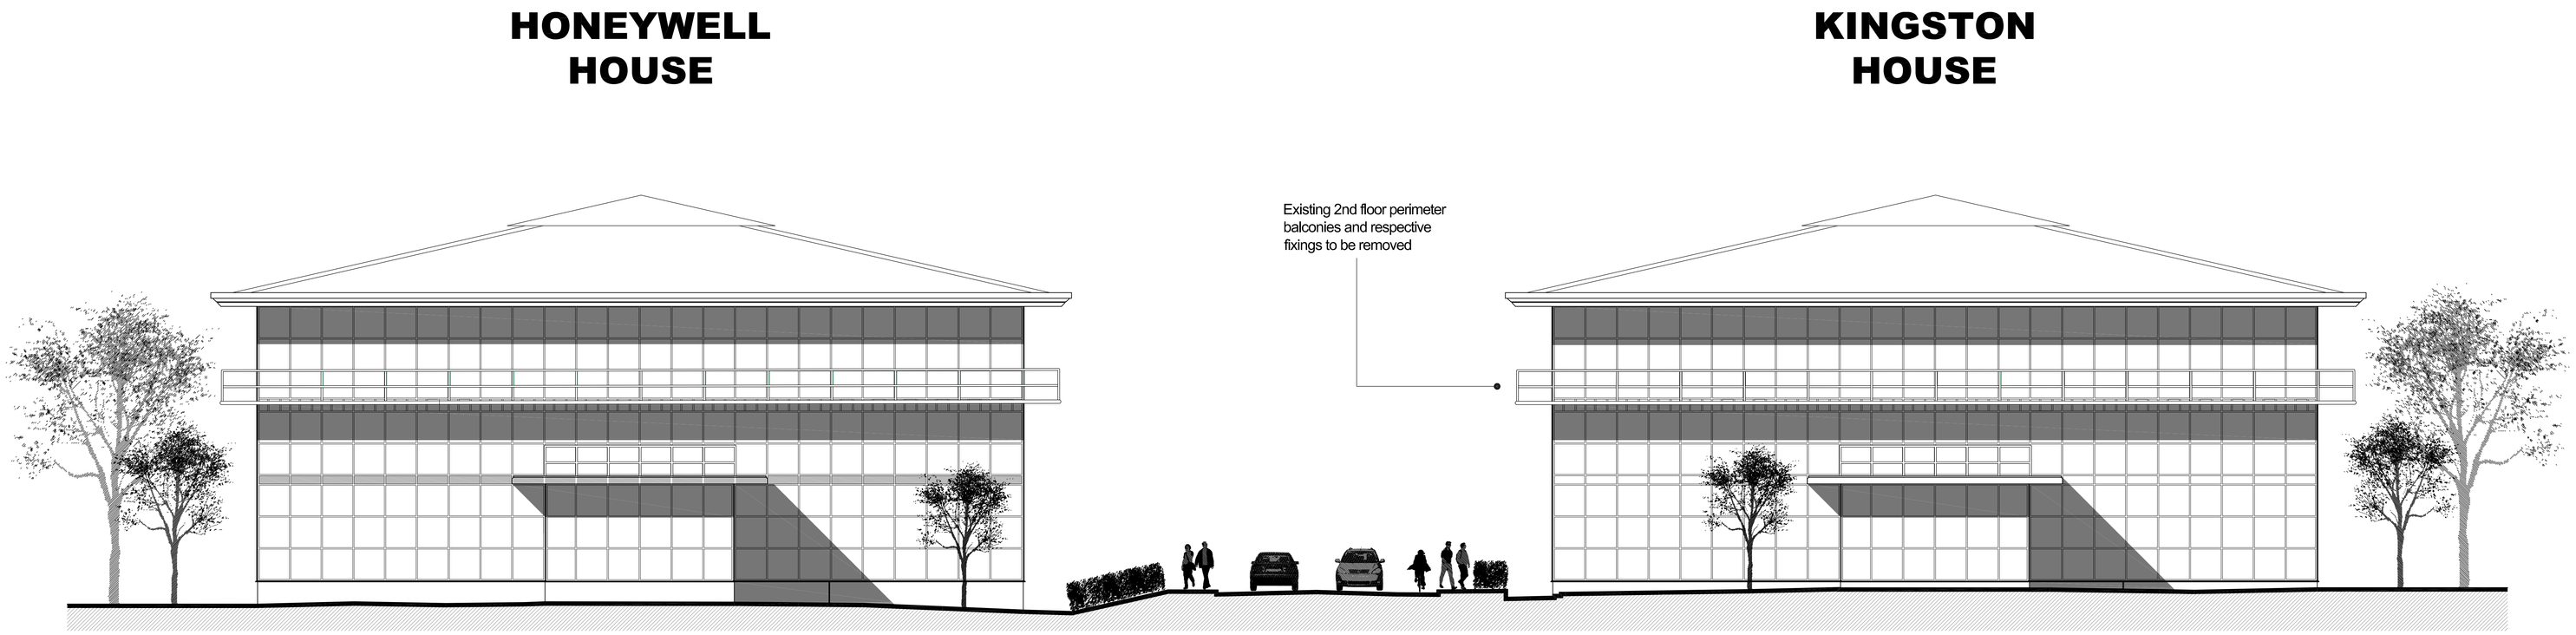

EXISTING ELEVATION [North]

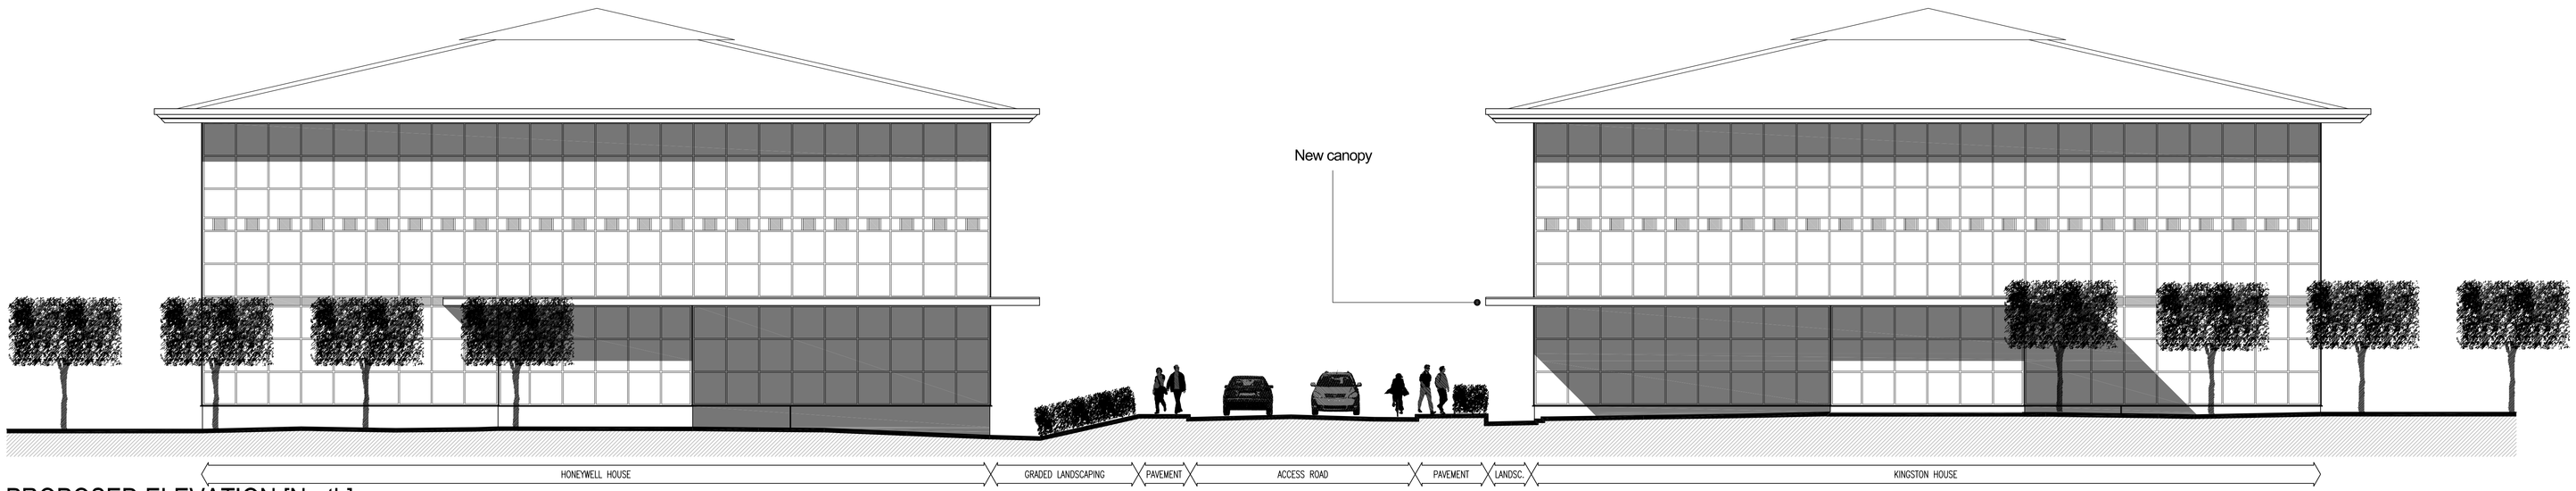

PROPOSED ELEVATION [North]

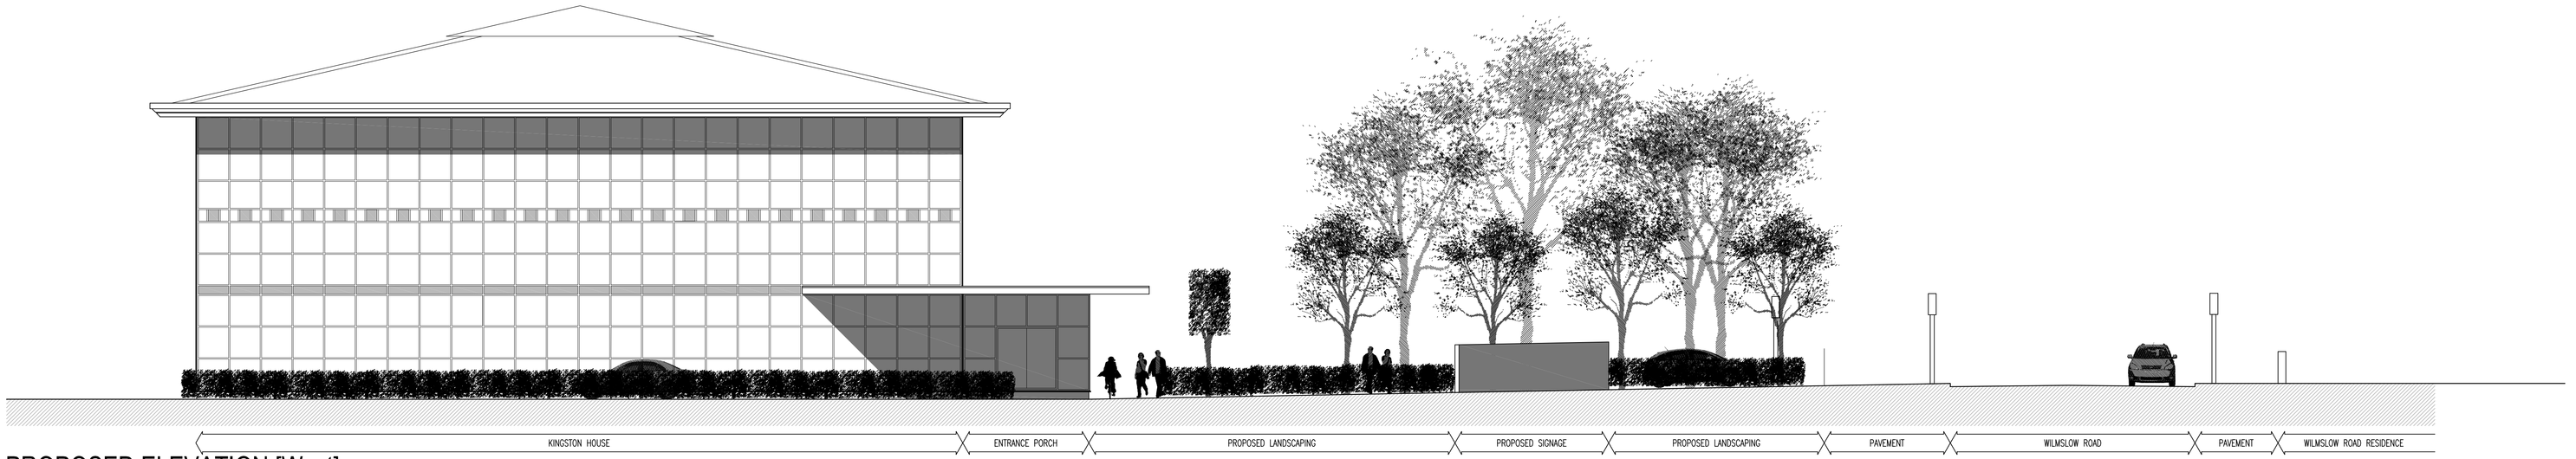

PROPOSED ELEVATION [West]

LEACH RHODES WALKER
ARCHITECTS

THE TOWERS
DIDSBURY

EXISTING & PROPOSED ELEVATIONS
ENTRANCE

Drn By: CTW Auth By: JM Date: 04 12 12
Drg No. 7116-L(00)184 1:100@A0 Rev: A

LEACH RHODES WALKER
Riverside Manchester M3 5AA
t: +44 (0) 161 833 0211 f: +44 (0) 161 832 7757
e: info@lrw.co.uk www.lrw.co.uk

File No: L:\7116 The Towers\Drawings\Arch\CAD\7116-L(00)184_Existing & Proposed Elevations [Exhibit 1] 04 12 12