
© Copyright: All rights reserved. This drawing must not be reproduced without permission.
Do not scale from this drawing. All dimension are in millimetres unless otherwise stated.
Any discrepancies should be reported to the Architect.

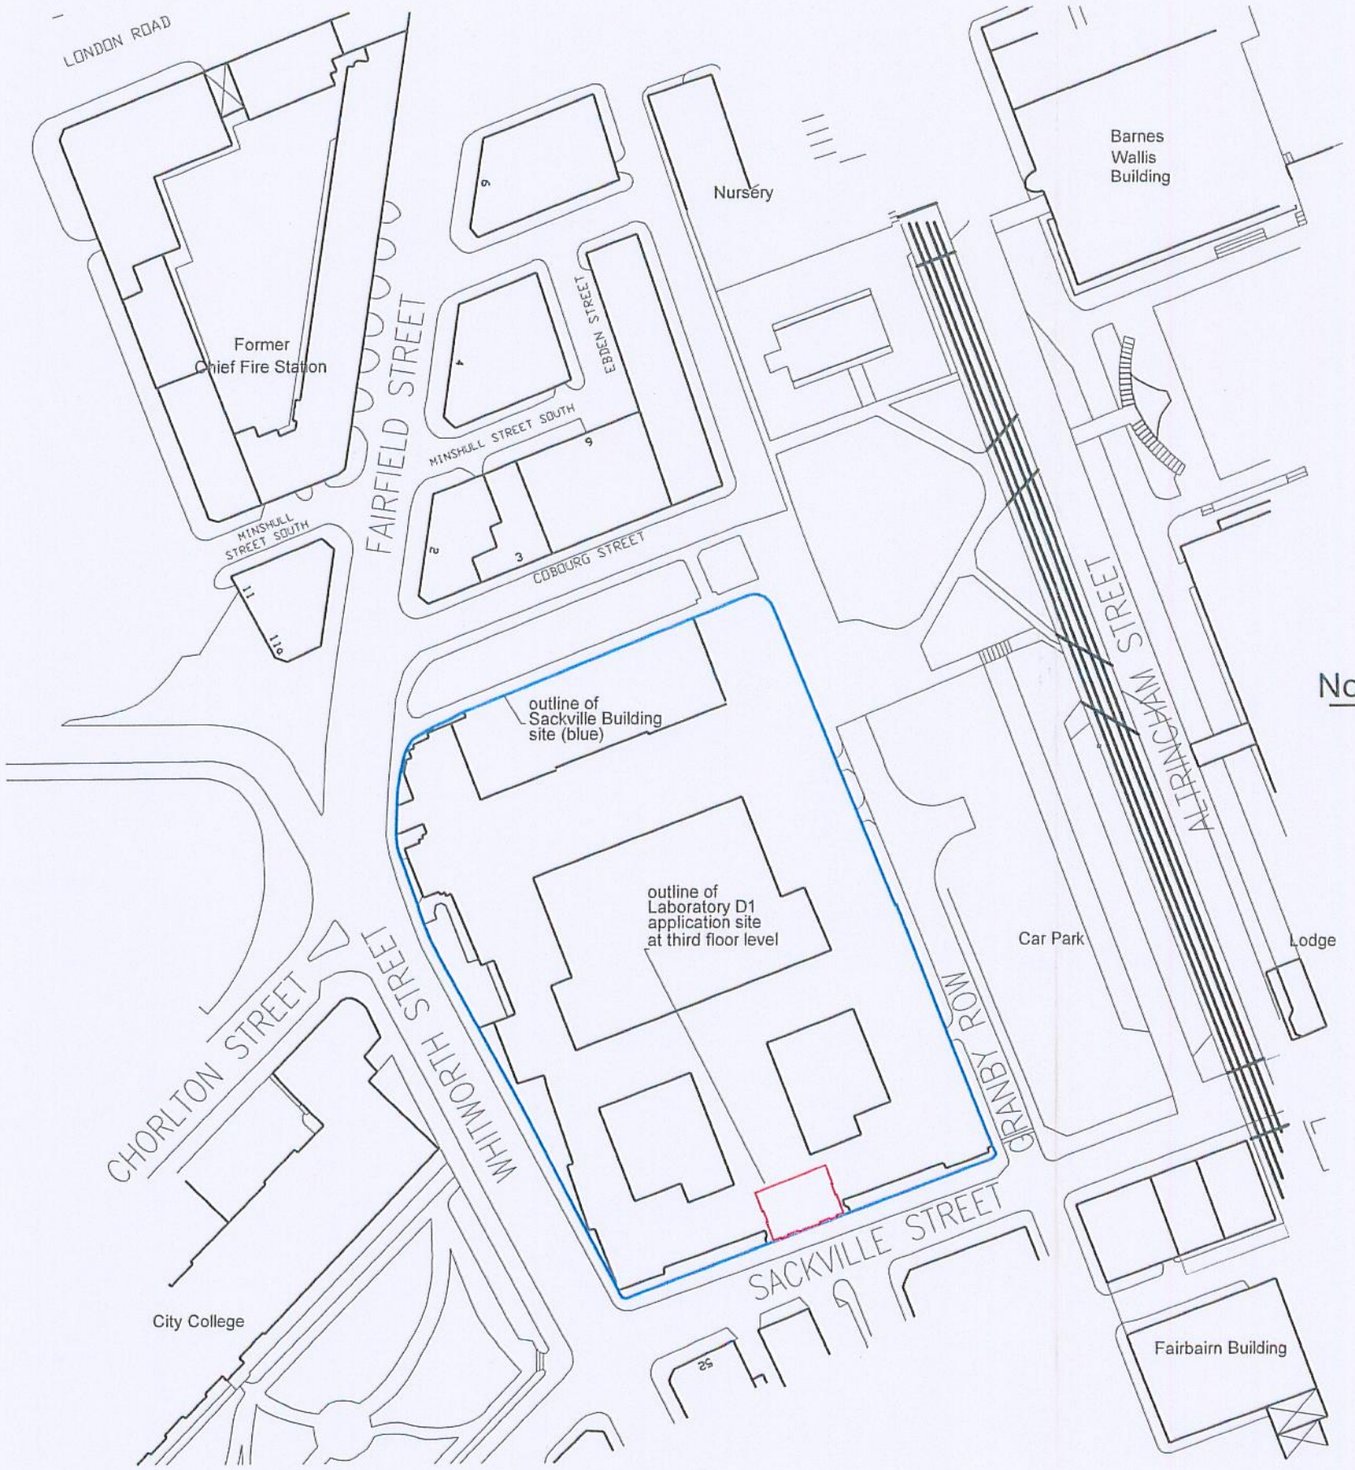

PLANNING
ACK'D
PSA'D
RECD 22 AUG 2008
M
M
M
FOR ACTION
INITIAL DATE

	TENDER & LISTED BUILDING CONSENT ISSUE			

Revision	Description	Date	Drawn	Chcked

Halliday Meecham Architects Limited
111 Piccadilly, Manchester M1 2HY
t: +44 (0)161 661 5566
f: +44 (0)161 661 5567
e: hma@hallidaymeecham.com
w: www.hallidaymeecham.com

architecture
interior design
space planning
urban planning
project management
planning supervisors

Halliday Meecham

Client:	THE UNIVERSITY OF MANCHESTER
Project:	ROOM A13 REFURBISHMENT
Phase / Location:	SACKVILLE STREET BUILDING, MANCHESTER
Drawing:	LOCATION PLAN - LABORATORY D1

Scale @ A1	Scale @ A3	Date:	Drawn:	Checked:	Job No.	Drawing No.	Revision
nts	1:1250	Aug 08	SB	HR	3957	(9) 101	