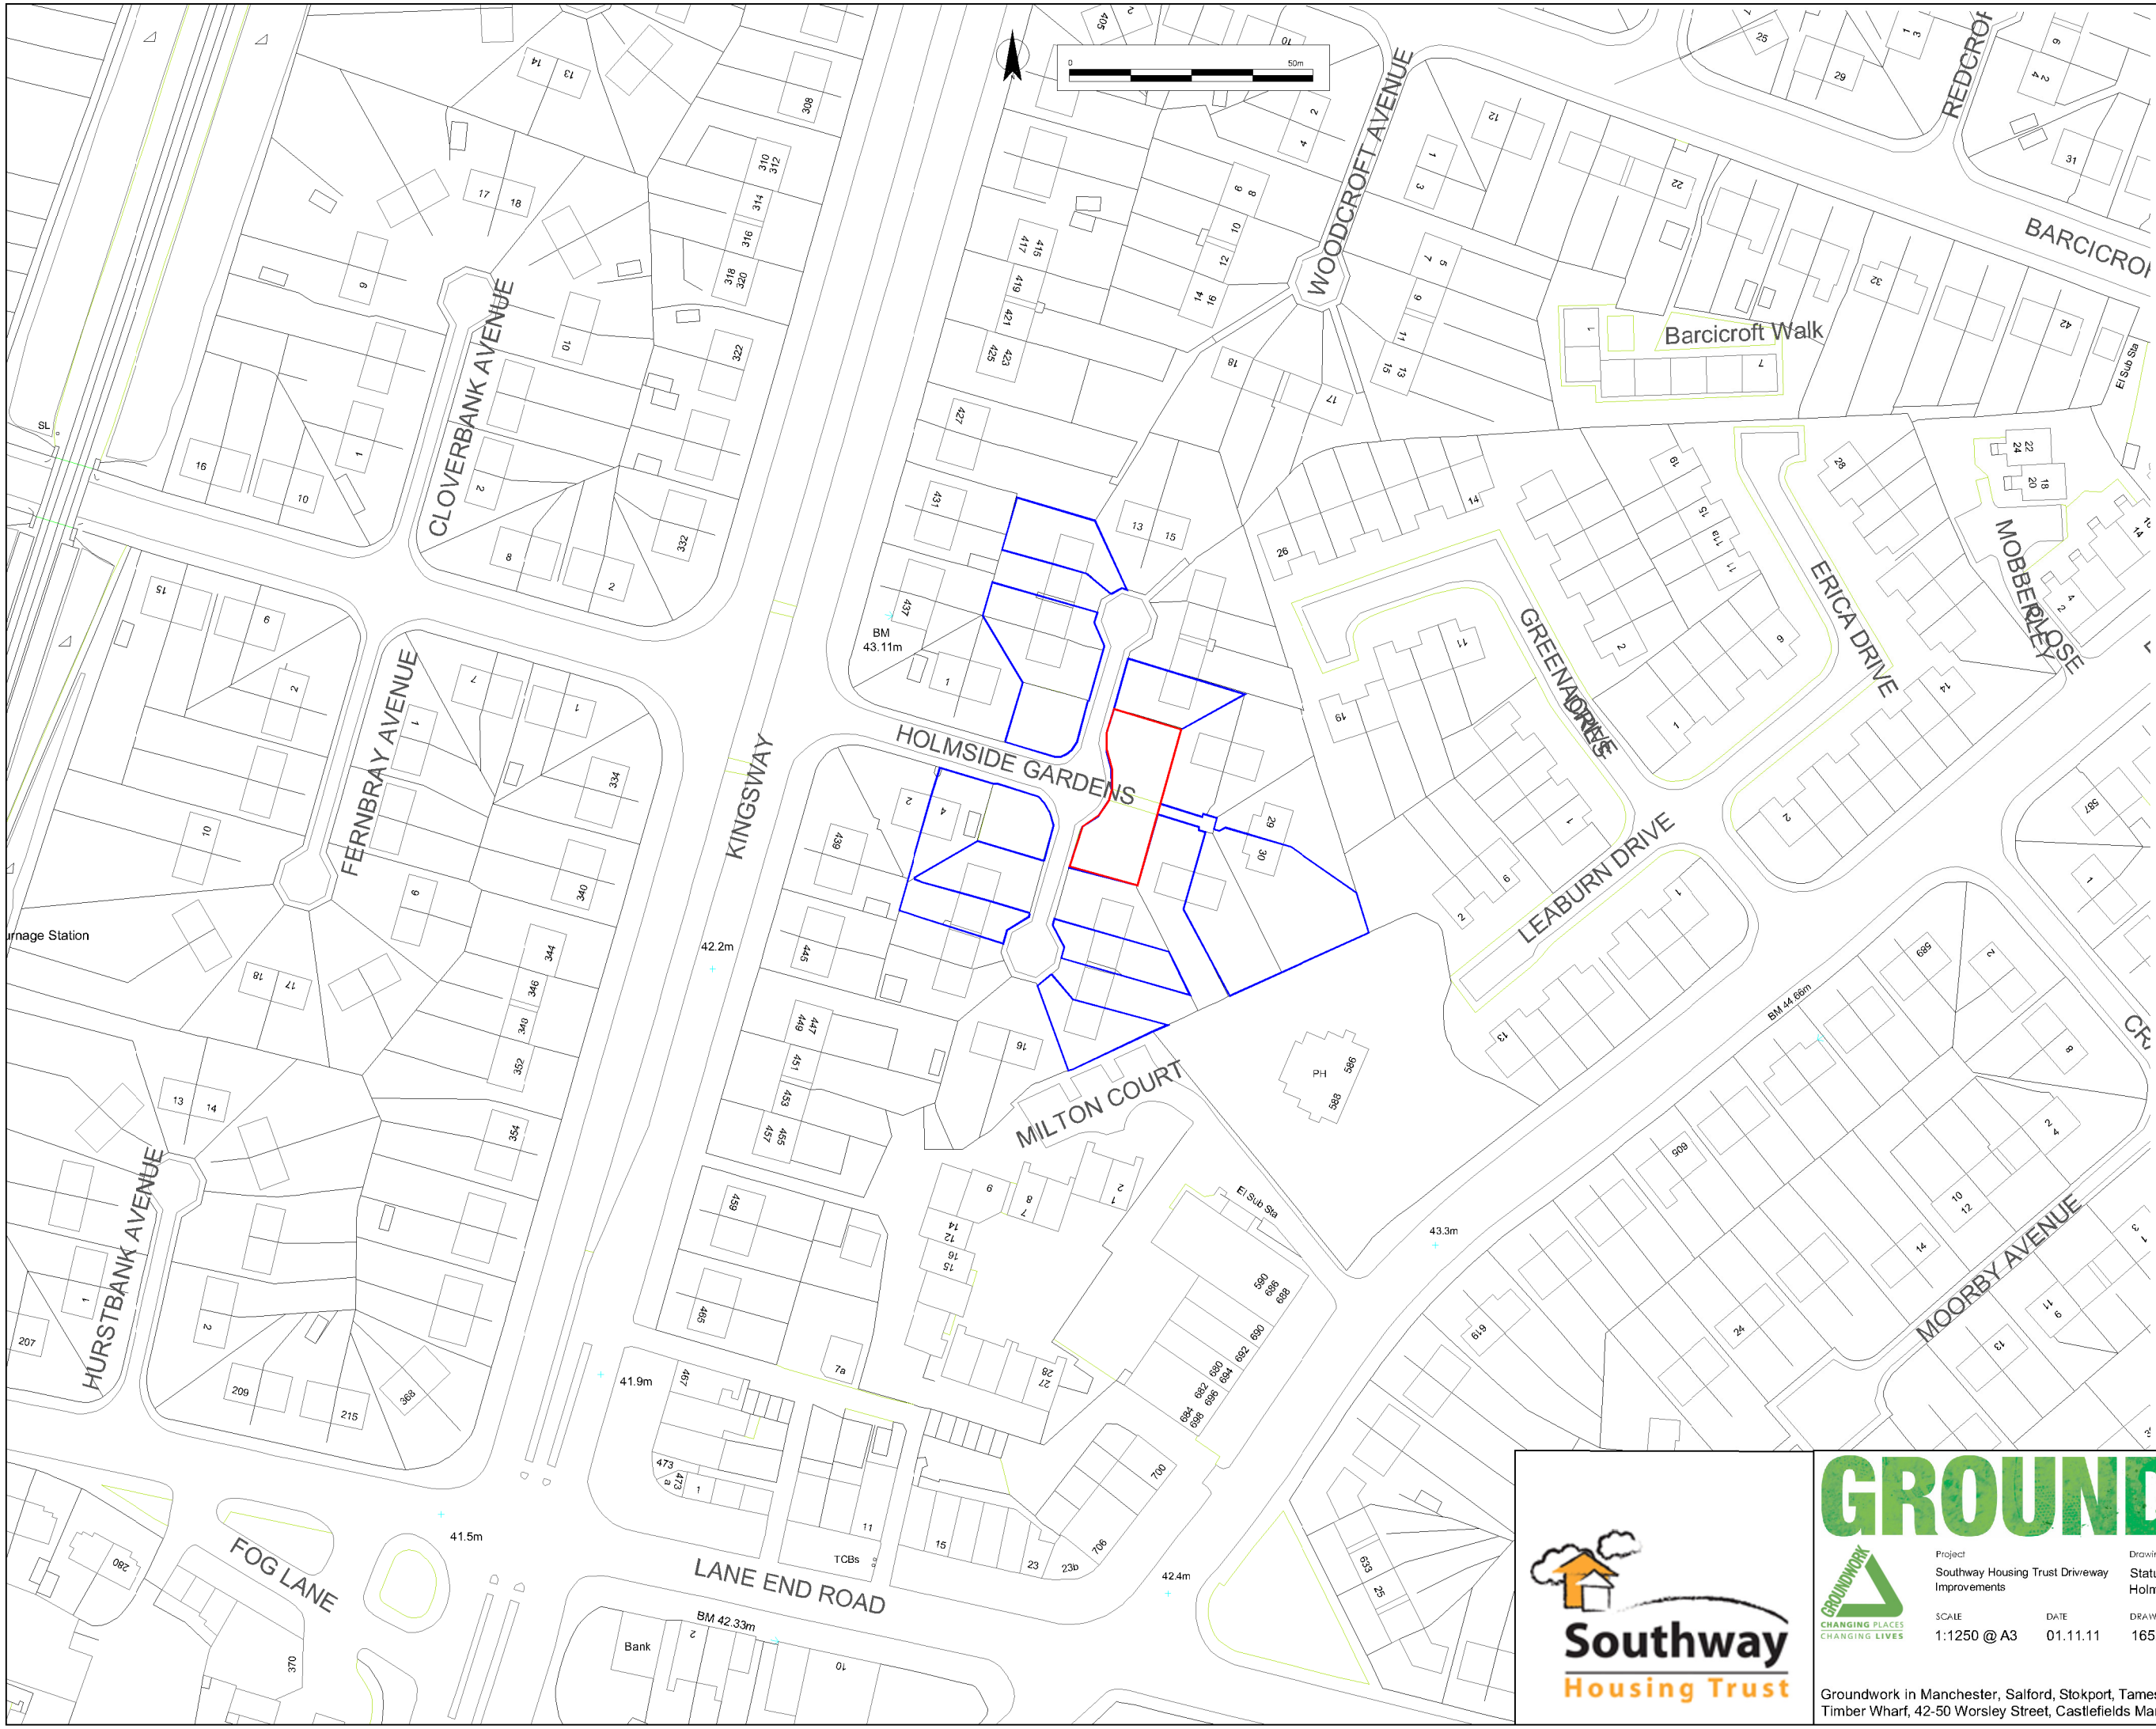

Notes
1) Figured dimensions to be taken. Do not scale dimensions. Contractors must verify all dimensions on site before preparing shop drawings or commencing any work.
2) Copyright © This drawing must not be reproduced without the permission of The Groundwork Trust
3) Reproduced from Ordnance Survey mapping with permission of the controller of HMSO.

© Crown copyright. Unauthorised reproduction infringes Crown copyright and may lead to prosecution or civil proceedings.

Application boundary

(Adjacent) land under the control / ownership of the applicant

Southway Housing Trust

GROUNDWORK

CHANGING PLACES CHANGING LIVES

Project	Southway Housing Trust Driveway Improvements
Drawing Title	Statutory Planning Application Plan - Package G Holmside Gardens
SCALE	1:1250 @ A3
DATE	01.11.11
DRAWING NO.	1652-G-319
REV	
DRAWN BY	AP
CHECKED BY	PH

Groundwork in Manchester, Salford, Stokport, Tameside & Trafford.
Timber Wharf, 42-50 Worsley Street, Castlefields Manchester, M15 4LD Tel:0161 220 1000