

DRAWING NUMBER
2012-202 EX-001A

FOR PLANNING

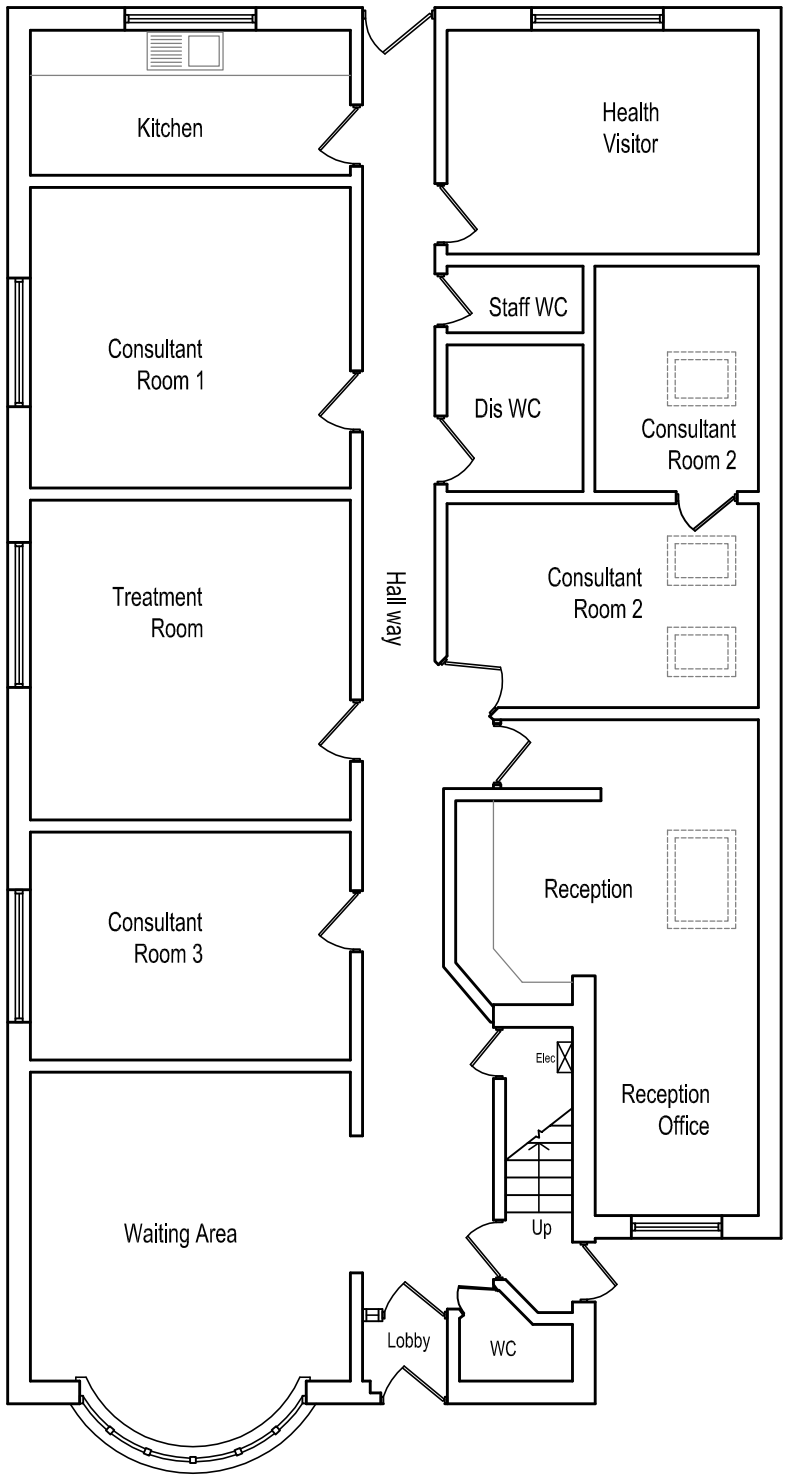


EXISTING GROUND FLOOR PLAN

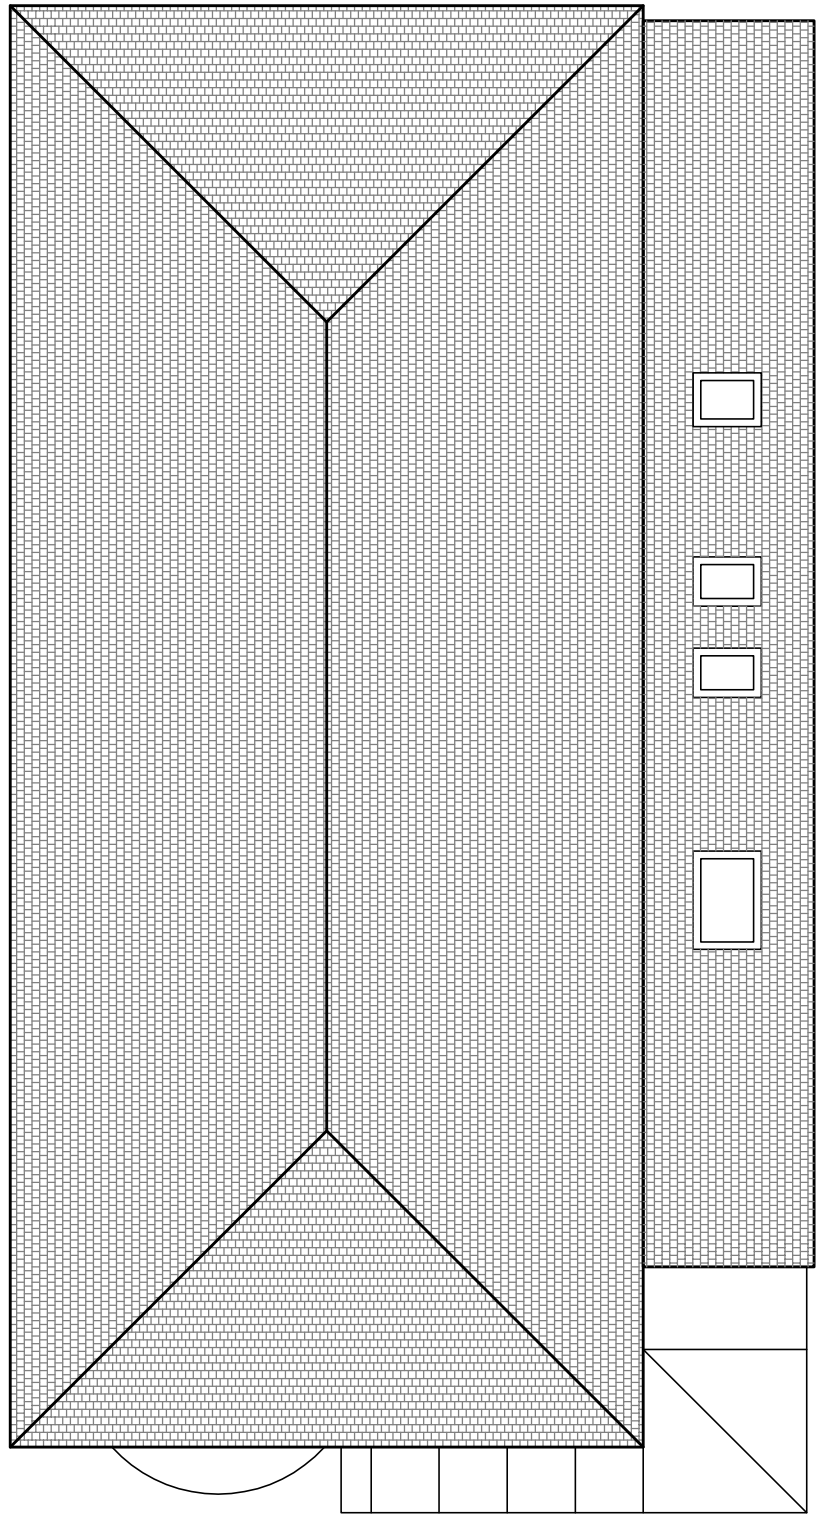

EXISTING ROOF PLAN



EXISTING FRONT ELEVATION

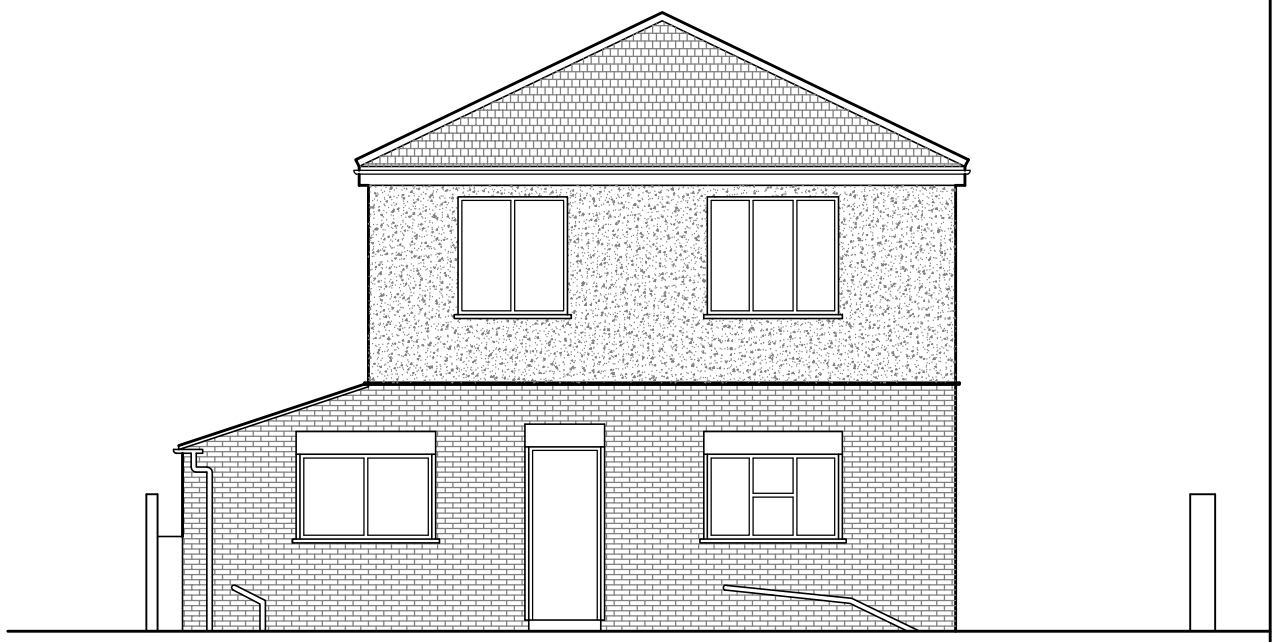

EXISTING REAR ELEVATION

ZENDIUM
info@zendium-design.co.uk
t/f: 0161 980 7058
m: 07866 637563

NOTES
DO NOT SCALE FROM DRAWING.
DRAWING INDICATES DESIGN INTENT ONLY.
REPORT ANY DISCREPANCIES TO CLIENT / ZENDIUM DESIGN.
NOT TO BE USED FOR CONSTRUCTION UNLESS STATED SO.
TO BE READ IN CONJUCTION WITH OTHER DRAWINGS OR SPECIFICATION WHERE PROVIDED. Ⓒ Zendium Design 2012

CLIENT: Dr Rizvi		DRAWING DESCRIPTION: Existing PLANS / ELEVATIONS	STATUS: PLANNING
PROJECT: David Medical Centre, Chorlton cum Hardy	SERIES: EX	DATE: 10-04-2012	SCALE: 1:100@A3
SITE: AS ABOVE	DRAWING NUMBER: 2012-202 EX-001A		REVISION: -