
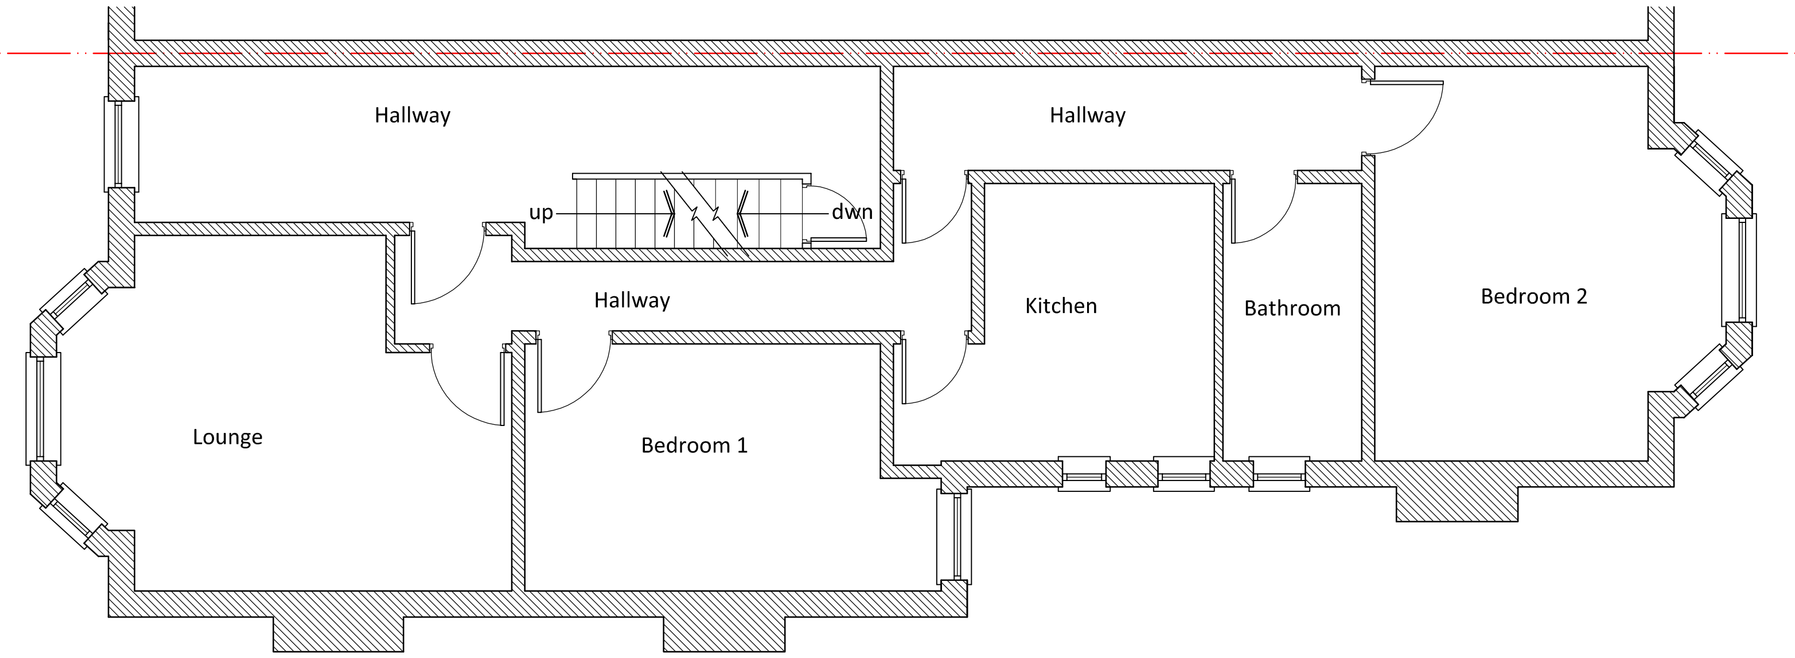


EXISTING FIRST FLOOR PLAN. SCALE 1:50

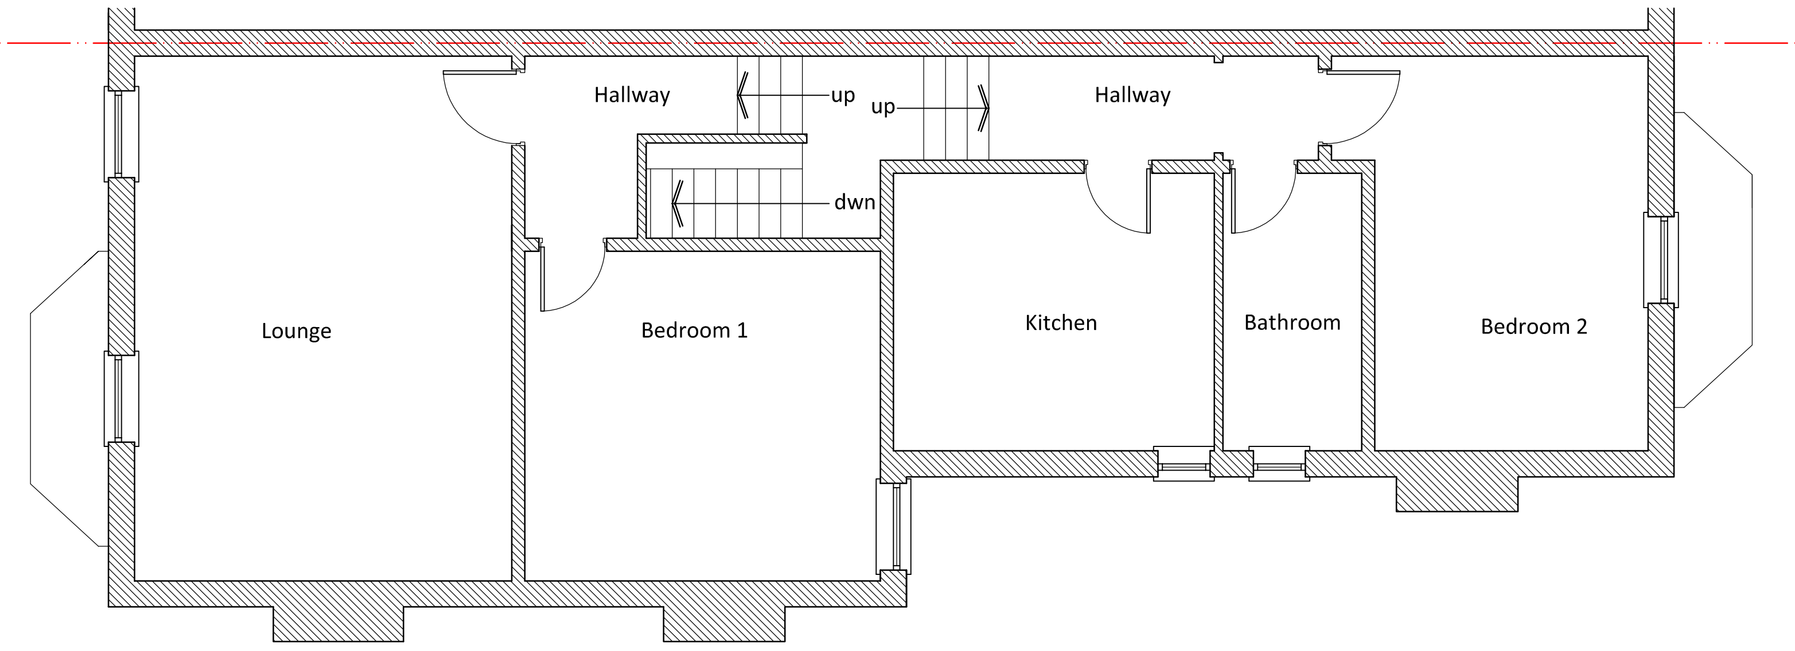

EXISTING SECOND FLOOR PLAN. SCALE 1:50

COMPASS
Architectural+Consultants

DAISYFIELD BUSINESS CENTRE
SUITE 301
APPLEBY STREET
BLACKBURN
LANCASHIRE
BB1 3BL

TEL| 01254 693922

CLIENT
ABOUTME.COM

DRAWING TITLE
EXISTING FIRST FLOOR & SECOND FLOOR PLAN

PROJECT TITLE
PROPOSED CHANGE OF USE FROM (C3) SELF CONTAINED FLATS TO (C2) RESIDENTIAL DWELLINGS INCLUDING SINGLE STOREY EXTENSION TO REAR
AT :
26 MANLEY ROAD,
WHALLEY RANGE, MANCHESTER, M16 8HN

DRAWING STATUS
FEASIBILITY DRAWING FOR APPROVAL

DRAWING PATH

SCALE 1:50, @ A1
DATE 29/JULY/2013
DRAWN | DESIGN
PROJECT NO. LV/2013/075

DWG No. 02
REV