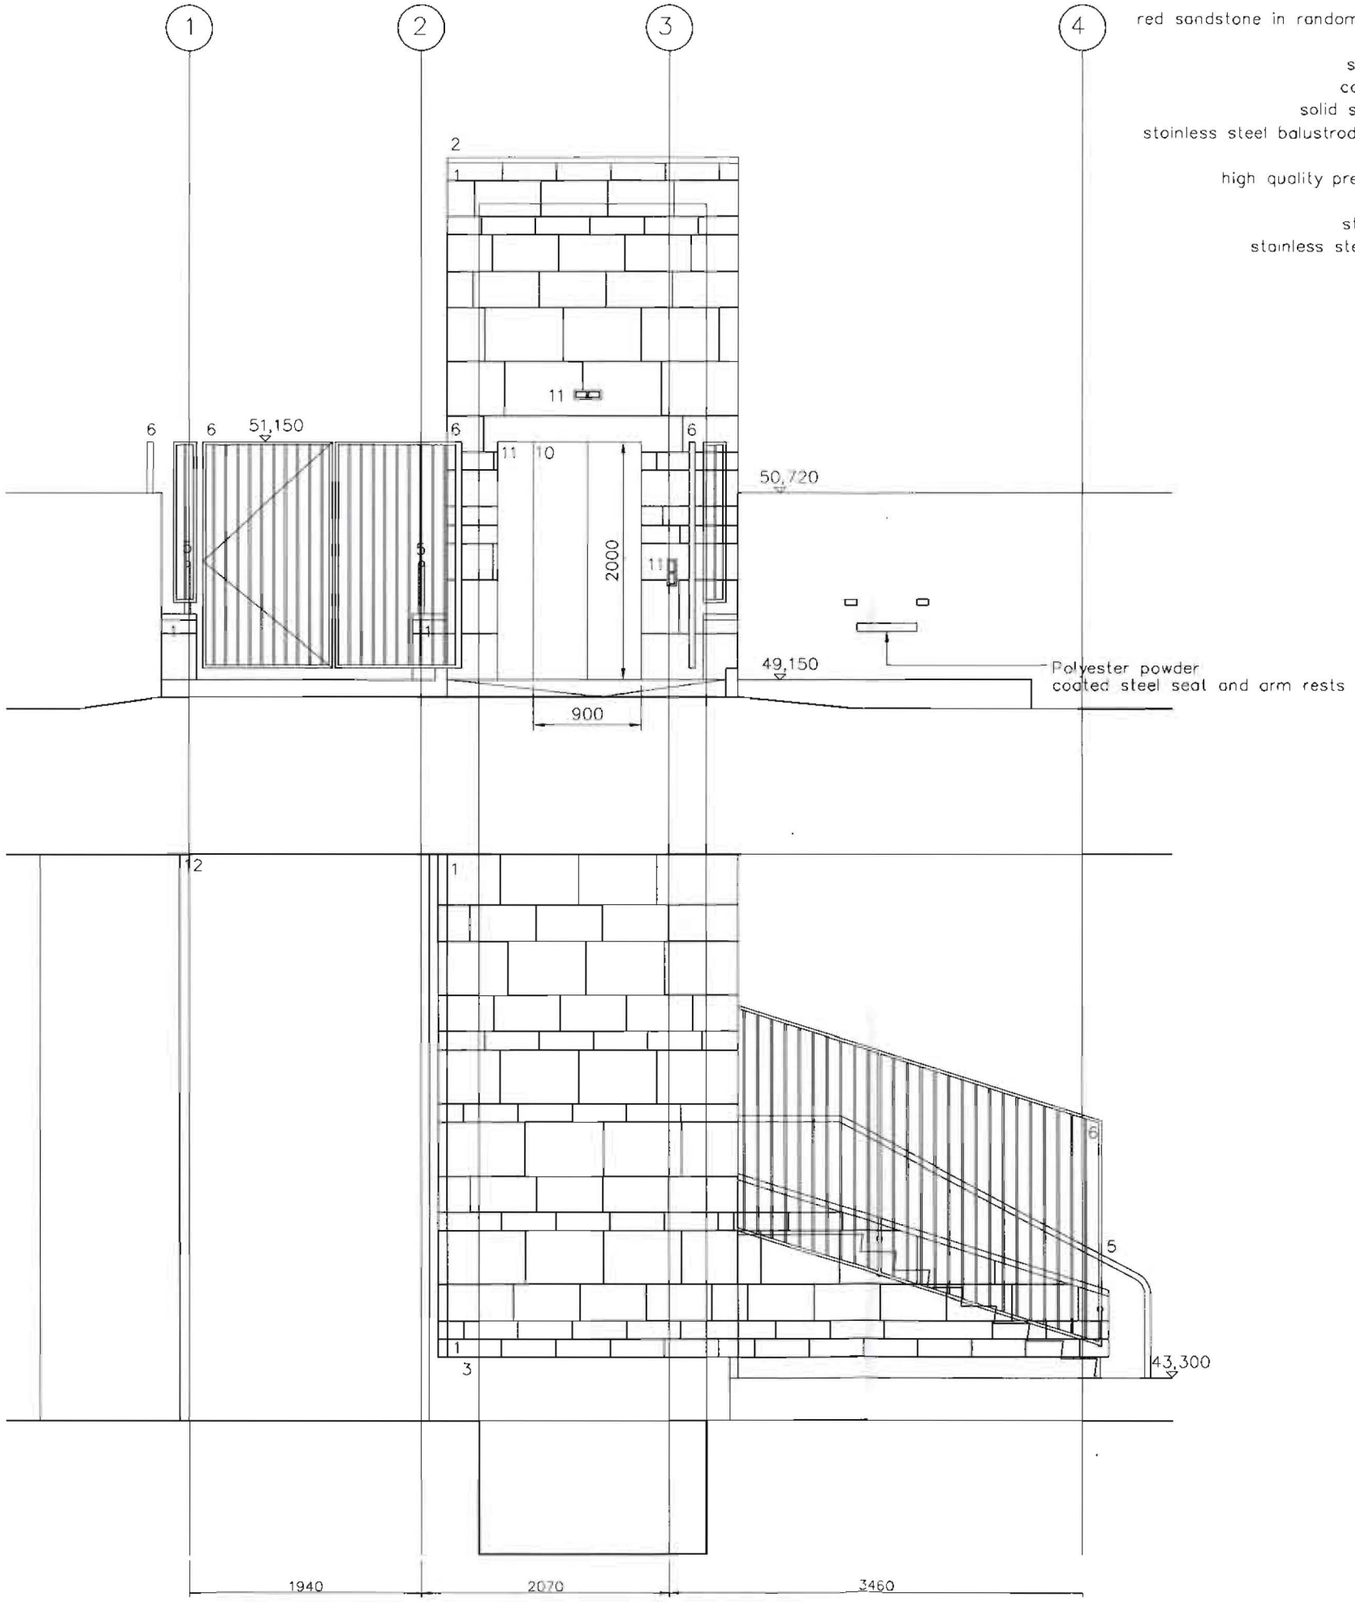

materials

red sandstone in random lengths and courses	1
red sandstone coping	2
stainless steel upstand	3
concrete plinth to base	4
solid stainless steel handrail	5
stainless steel balustrade (to match existing)	6
fair faced concrete	7
high quality pre-cast concrte treads	8
yorkstone paving	9
stainless steel lift door	10
stainless steel controls/indicators	11
pointed blockwork	12

PLANNING
CKID
ERIED
RECD - 2 JUN 2008
INIT REC'D | DATE
ACTION

SITE PLAN

NOTES

GVA Grimley
International Property Advisers
0870 900 8990
81 Fountain Street
Manchester
M2 2EE

PLANNING | A3

PLANNING
CK'D
REPLIED
RECD - 2 JUN 2008
INIT REC'D | DATE
ACTION

issued for
construction
design intent

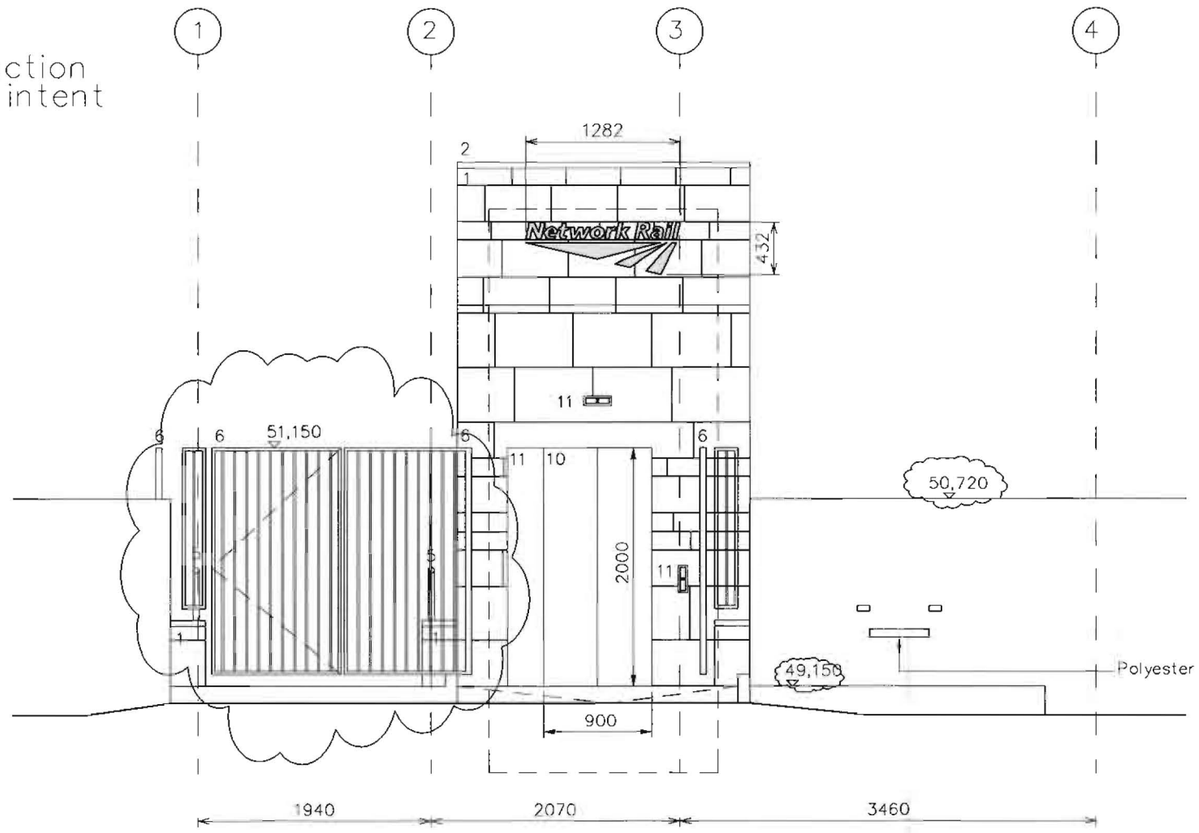

Polyester powder coated steel seat and arm rests

materials
red sandstone in random lengths and courses 1
red sandstone coping 2
stainless steel upstand 3
concrete plinth to base 4
solid stainless steel handrail 5
stainless steel balustrade (to match existing) 6
fair faced concrete 7
high quality pre-cast concrte treads 8
yorkstone paving 9
stainless steel lift door 10
stainless steel controls/indicators 11
painted blockwork 12

notes / revision
Rev A 210906
Grid added

Rev B 111006
Datums added and four risers omitted
to suit site dimensions
Double door changed to a single door

stephenson | bell
architects and planners

aeroworks
5 adair street manchester M1 2NQ
t 0161 273 7204 f 0161 272 8553
e e-mail@stephenson-bell.com
w www@stephenson-bell.com

This design and drawing is the copyright of stephenson bell limited and may not be reproduced in any form whatsoever without prior written consent.
issue of the drawing does not import any real or implied copyright licence.

yellow mustard

Basement Flat
193 Victoria Rise
London
SW4 0PT
t +44 (0)7985 718 291
t +44 (0) 1ba
Email nick@yellowmustard.co.uk

Project	SIGNAGE	Project	SQUARE ONE	Date	07/05/08
Client	NETWORK RAIL	Job No	0000 1 03	Scale	1:50 @ A3
Drawing	ELEVATIONS	Drawn	N A Murtagh	Approved	

This drawing is the property of Mustard. It may not be copied or disclosed to any third party for any purpose, except as authorised in writing by mustard.
All dimensions in millimeters unless stated. Do not scale from drawing. Figured dimensions only to be used. All dimensions are to be checked on site before any work proceeds. Any errors or omissions are to be reported to the designer.