


1. Long Cross Section thru' stage

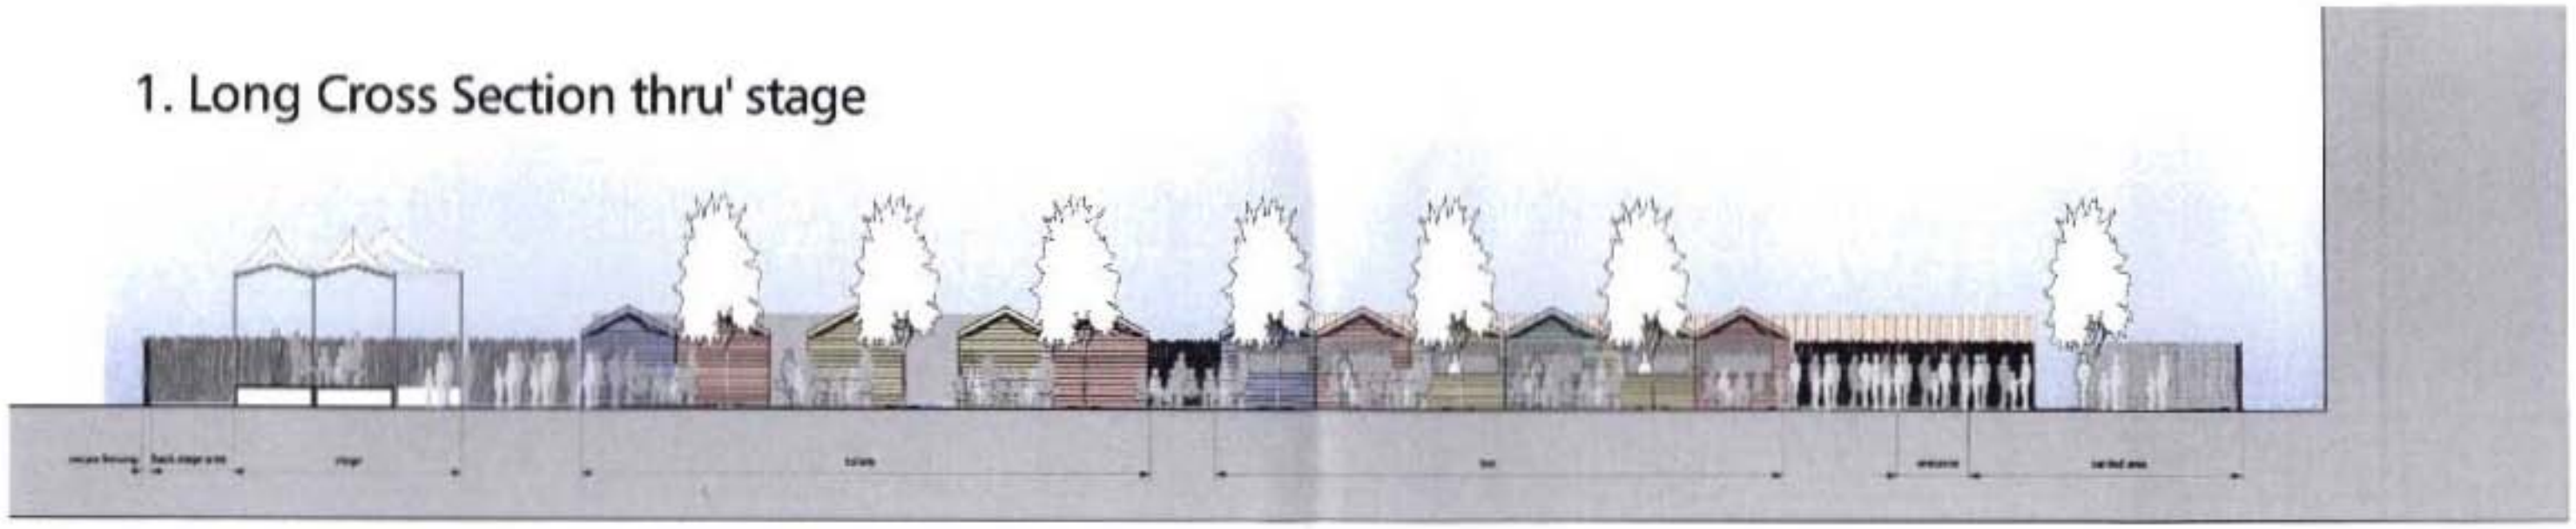

2. Short Cross Section thru' toilets

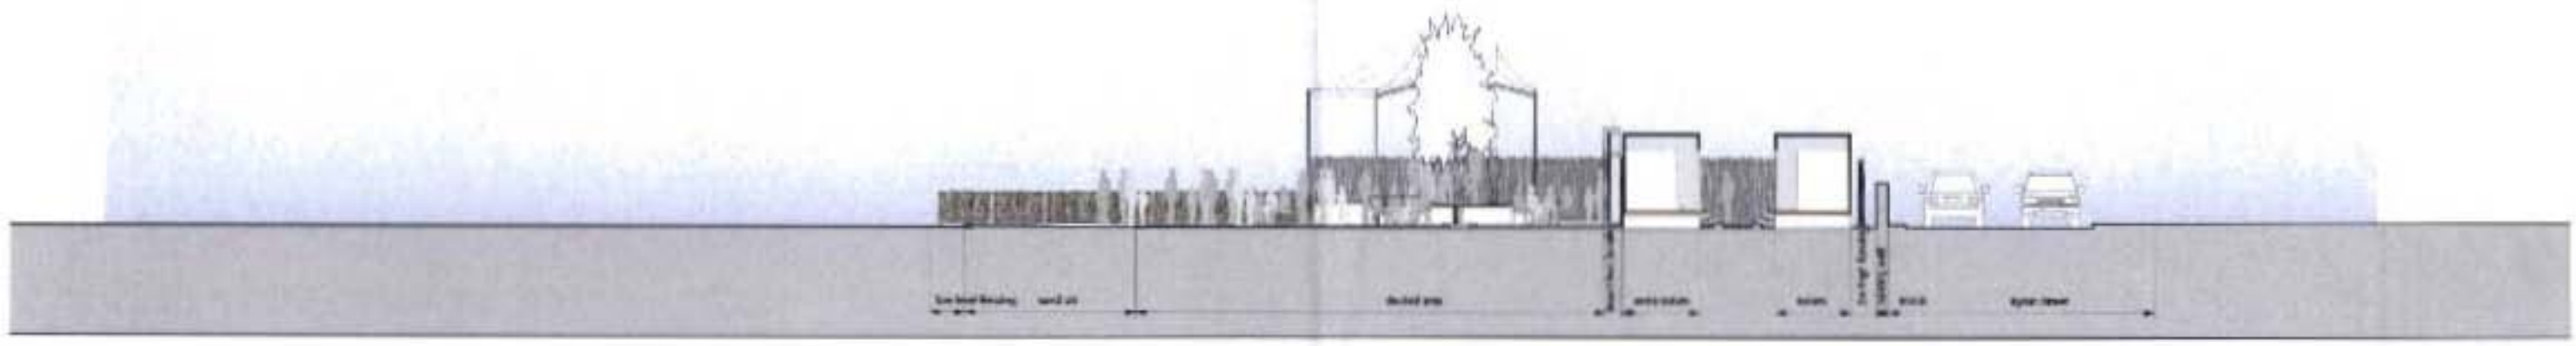

3. Short Cross Section thru' bar

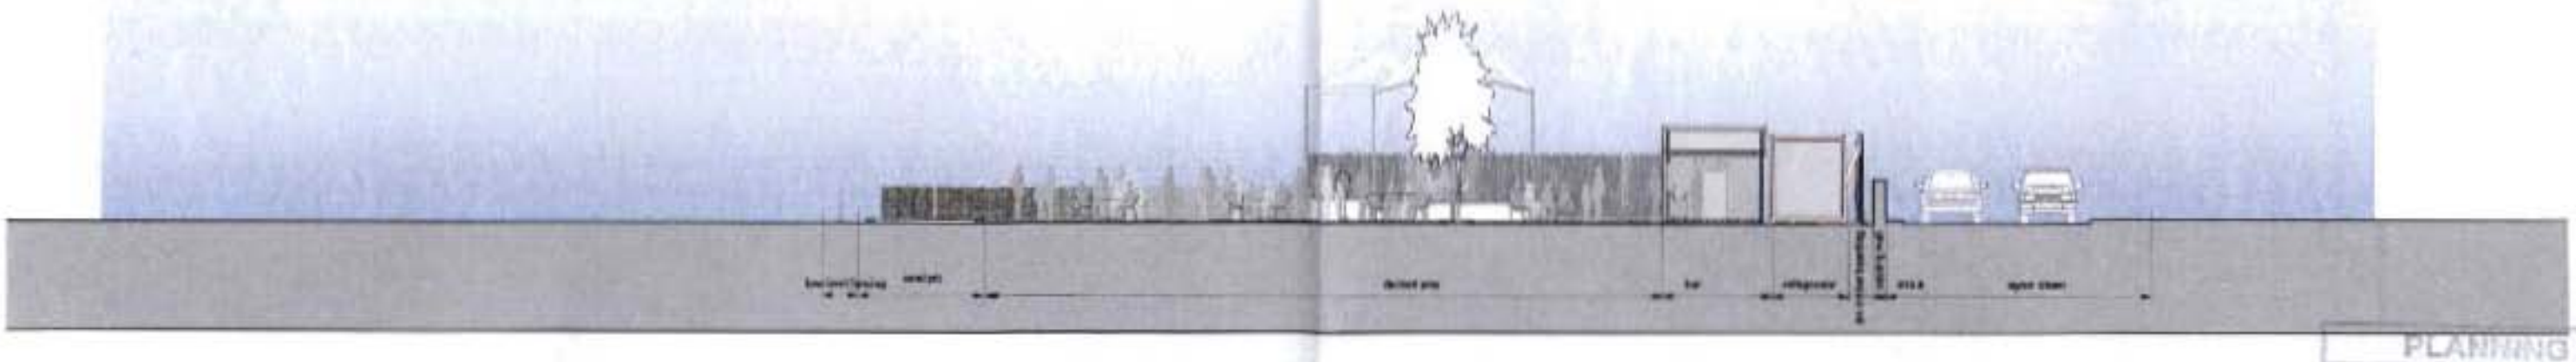

a:m architecturem chartered architects
57 hilton street, manchester m1 2ej.
email: mail@architecturem.co.uk
tel: +44 (0)161 237 3324 fax: +44 (0)161 236 7488

Spinningfields - Beach	Sections thru' Site		1:100	09.04.08	MP	187
project title	drawing title	status	scale	date	drawn by	job no.

PLANNING
AGKD
REFUED
RECD 29 MAY 2008
22 A
dwg no. rev