

Existing Spring Garden Elevation

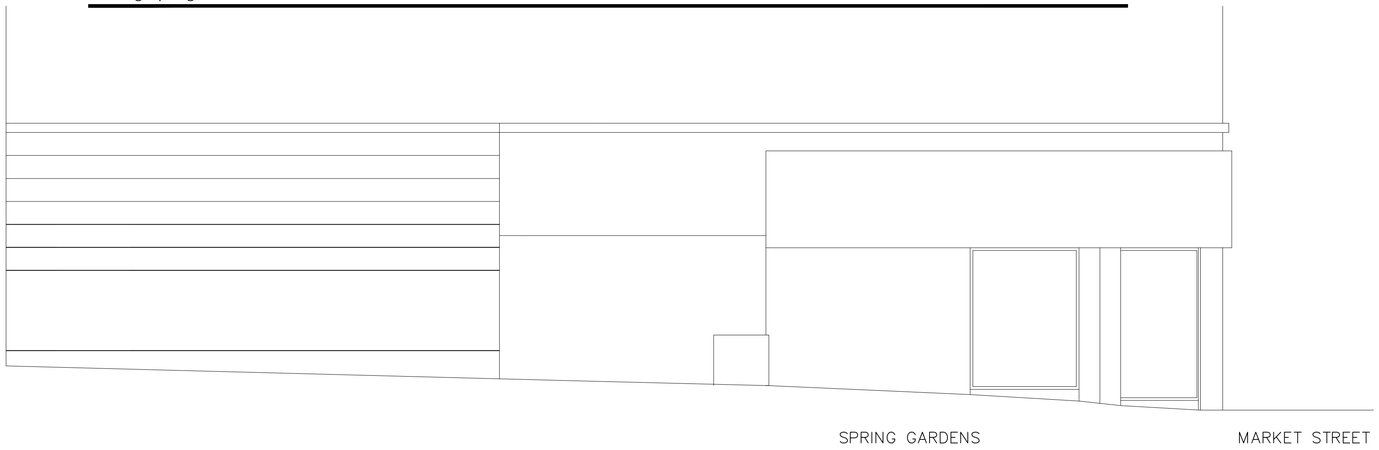

Photos of Spring Garden Elevation

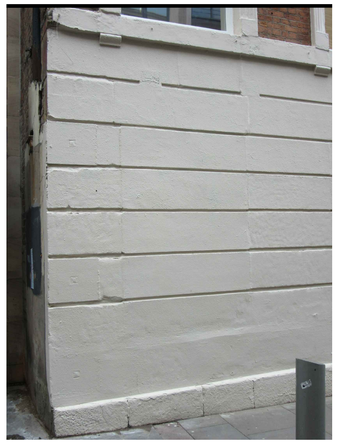



Existing Market Street Elevation

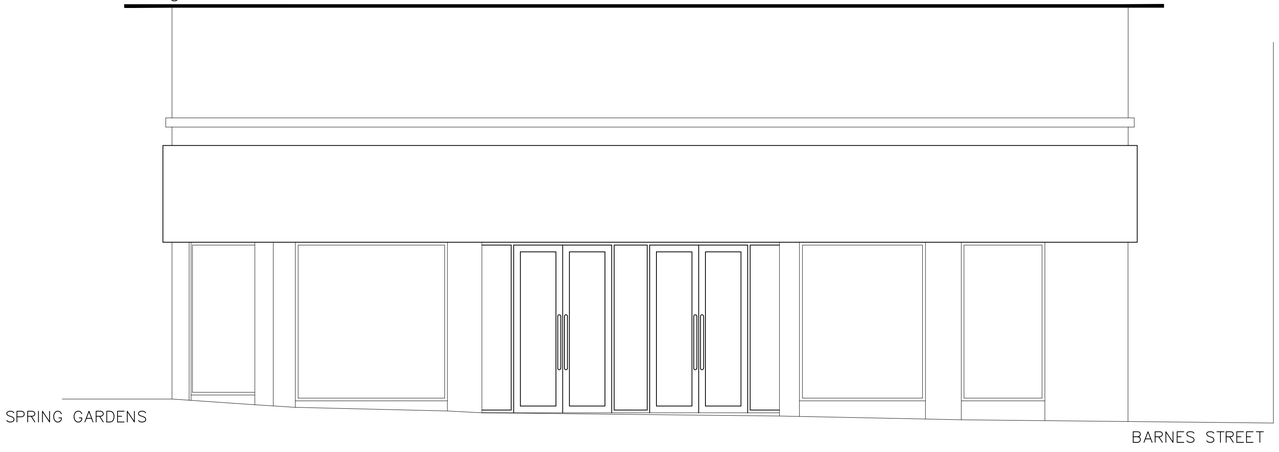


Photo of Market Street Elevation



four architecture
cardiff . edinburgh . london . sheffield
Talbot Chambers
2-6 North Church Street
Sheffield, S1 2DH
0114 249 0944

© This drawing remains the Copyright of Four Architecture and Design. and may not be reproduced in whole or in any part without prior written permission.

NOTE:
All prorietory goods and materials are to be fitted in accordance with manufacturer's instructions, Codes of Practice and British Standards.
All dimensions to be verified by the Contractor on site.
Do not scale drawings, work to figured dimensions only.

CLIENT

Nationwide

Manchester
Branch Investment Programme


REVISIONS

PROJECT
Nationwide Manchester
74-76 Market Street, M1 1PN

DRAWING
Existing Elevation
Front & Side Elevations

SCALE @ A1	SCALE @ A3	DATE	PROJECT NUMBER	DRAWING NUMBER	REVISION
1:50	1:100	17.08.16	26942	EX-E1-PL	-
DRAWN BY	CHECKED	STATUS			
LJR	-	EXISTING			

Proposed Spring Garden Elevation

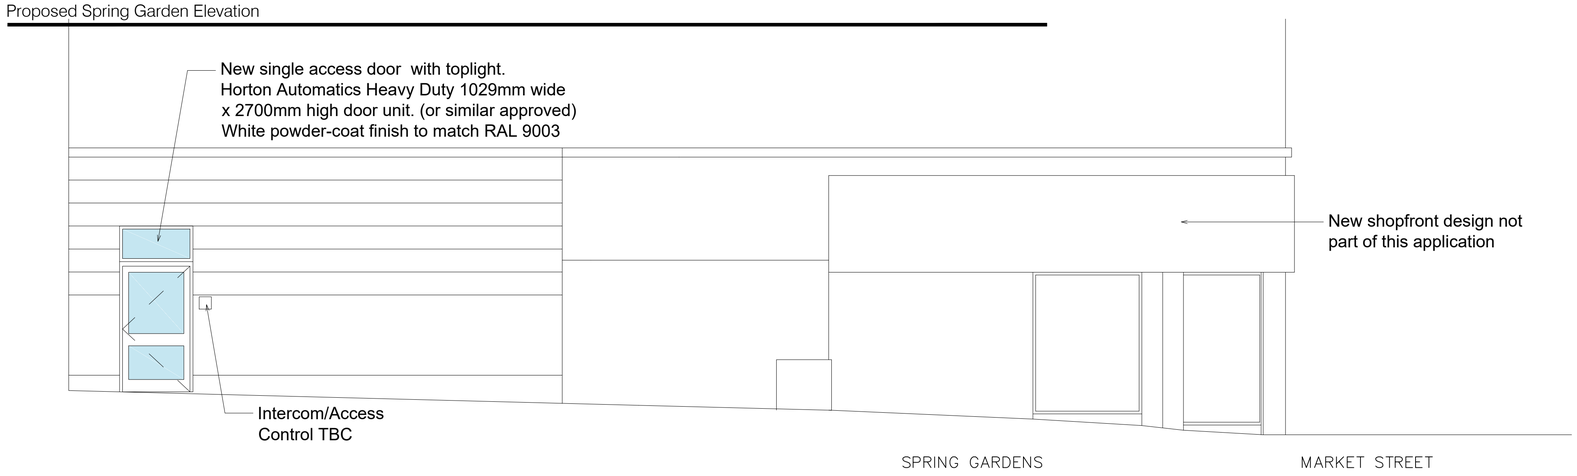

Proposed Market Street Elevation



four architecture
cardiff . edinburgh . london . sheffield

Talbot Chambers
2-6 North Church Street
Sheffield, S1 2DH
0114 249 0944

© This drawing remains the Copyright of Four Architecture and Design. and may not be reproduced in whole or in any part without prior written permission.

NOTE:
All prorietory goods and materials are to be fitted in accordance with manufacturer's instructions, Codes of Practice and British Standards.
All dimensions to be verified by the Contractor on site.
Do not scale drawings, work to figured dimensions only.

CLIENT

Nationwide

Manchester
Branch Investment Programme


REVISIONS

PROJECT
Nationwide Manchester
74-76 Market Street, M1 1PN

DRAWING
Proposed Elevation
Front & Side Elevations

SCALE @ A1	SCALE @ A3	DATE	PROJECT NUMBER	DRAWING NUMBER	REVISION
1:50	1:100	17.08.16	26942	E1-PL	A
DRAWN BY: RP	CHECKED: -	STATUS: PLANNING			

Existing Ground Floor Plan

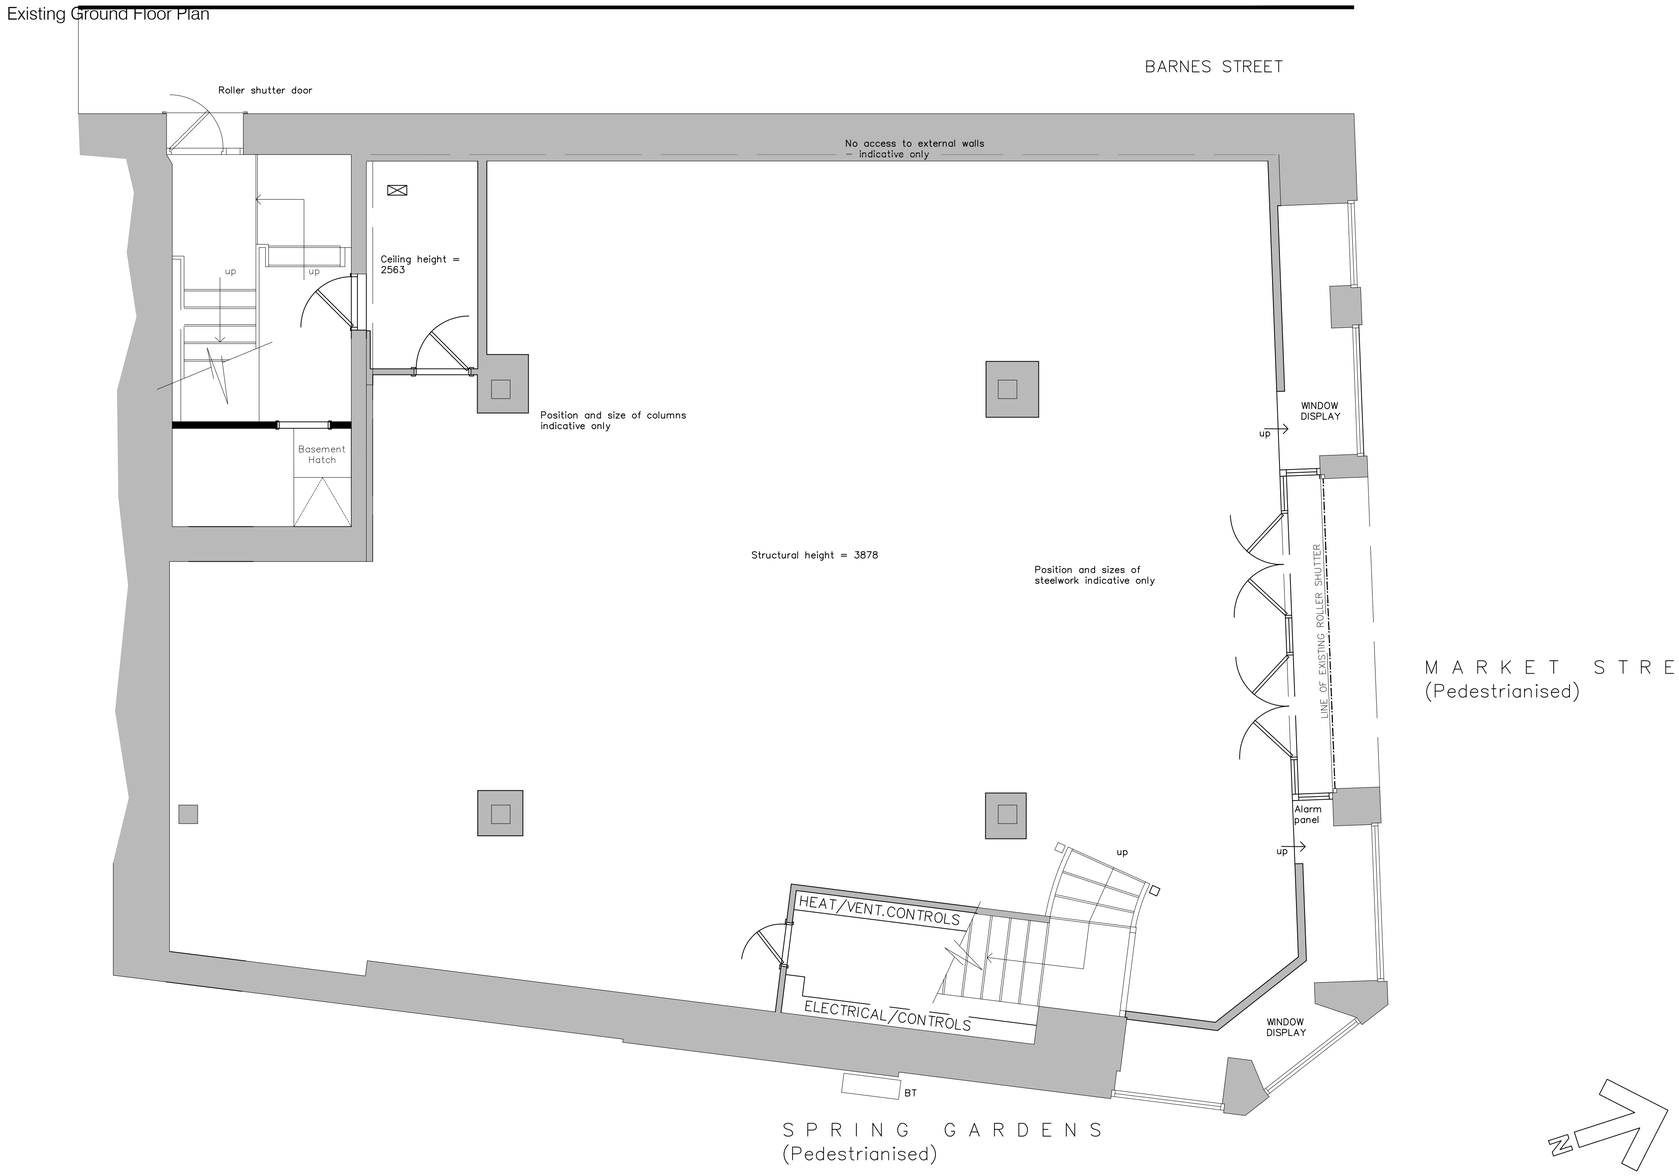

four architecture
cardiff . edinburgh . london . sheffield

Talbot Chambers
2-6 North Church Street
Sheffield, S1 2DH
0114 249 0944

© This drawing remains the Copyright of Four Architecture and Design. and may not be reproduced in whole or in any part without prior written permission.

NOTE:
All proprietory goods and materials are to be fitted in accordance with manufacturer's instructions, Codes of Practice and British Standards.
All dimensions to be verified by the Contractor on site.
Do not scale drawings, work to figured dimensions only.

CLIENT


Nationwide

Manchester
Branch Investment Programme

REVISIONS

PROJECT			DRAWING		
Nationwide Manchester 74-76 Market Street, M1 1PN			Existing Floor Plan Ground Floor		
SCALE @ A1	SCALE @ A3	DATE	PROJECT NUMBER	DRAWING NUMBER	REVISION
####	#####	17.08.16	26942	EX-GF	-
DRAWN BY	CHECKED	STATUS			
LJR	-	EXISTING			

Proposed Ground Floor Plan

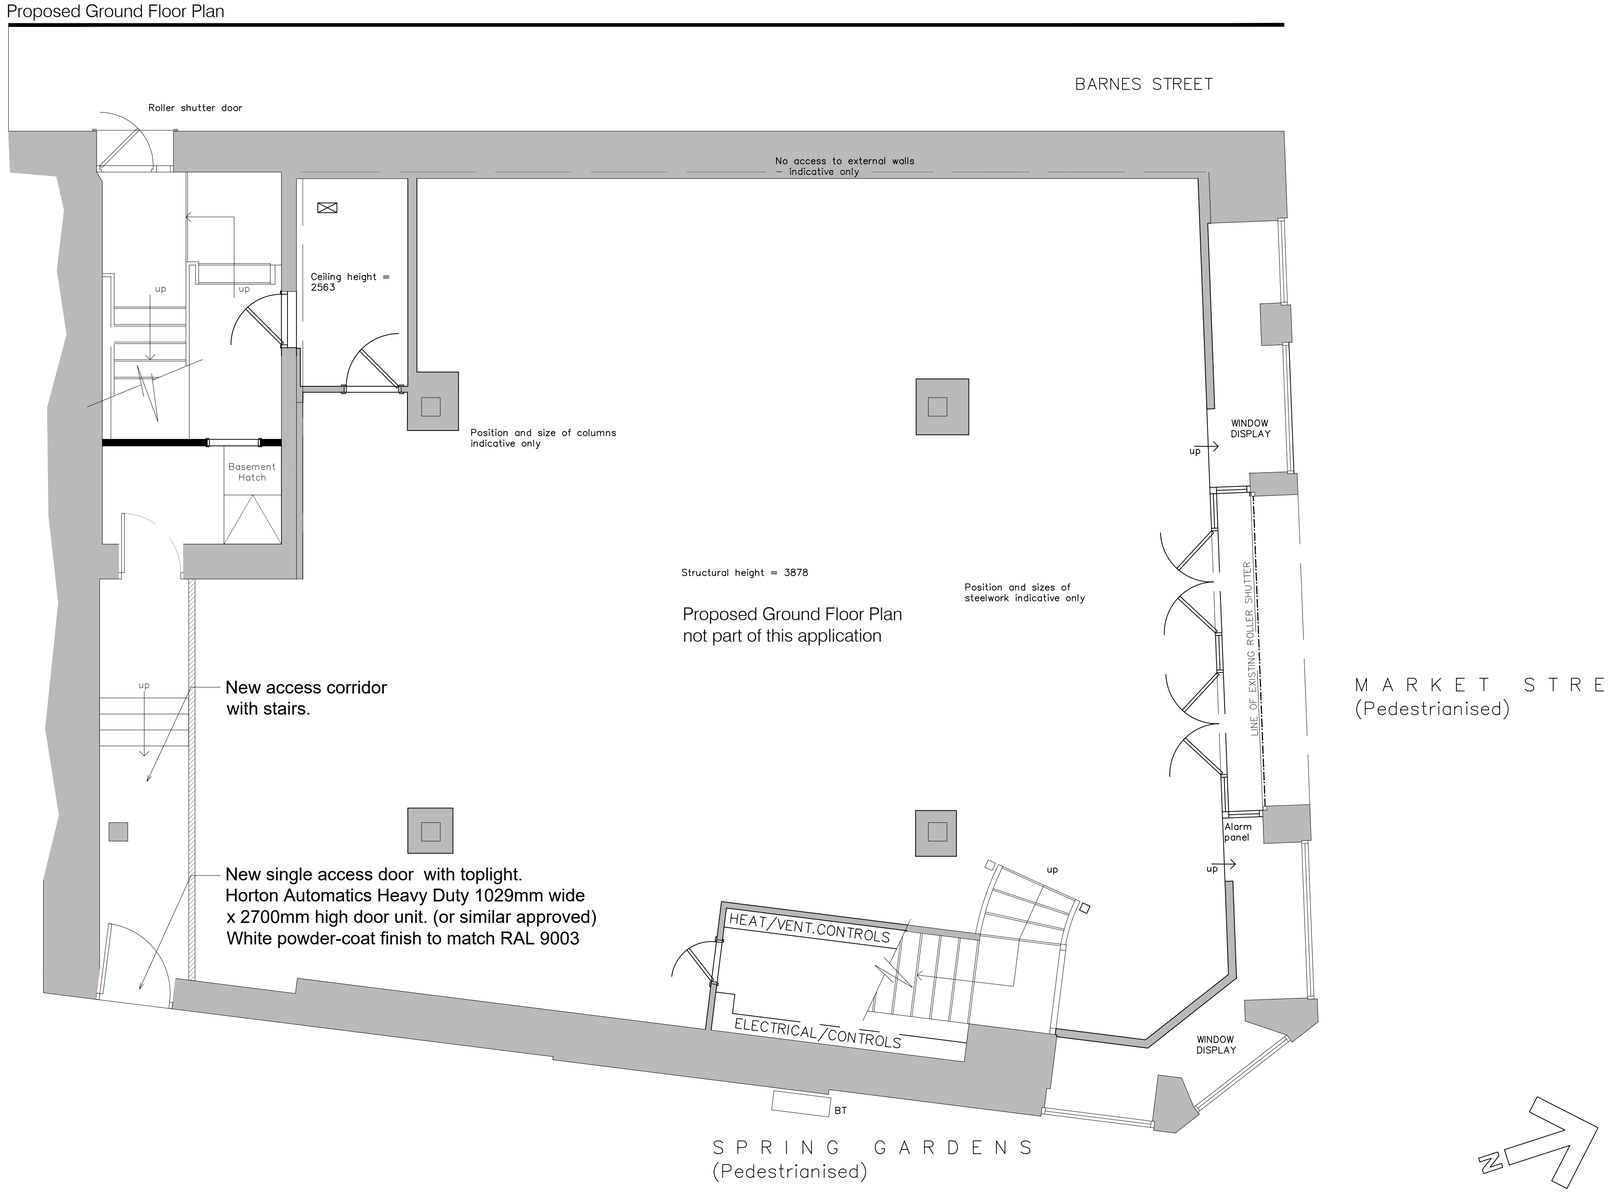

four architecture
cardiff . edinburgh . london . sheffield
Talbot Chambers
2-6 North Church Street
Sheffield, S1 2DH
0114 249 0944

© This drawing remains the Copyright of Four Architecture and Design. and may not be reproduced in whole or in any part without prior written permission.

NOTE:
All prorietory goods and materials are to be fitted in accordance with manufacturer's instructions, Codes of Practice and British Standards.
All dimensions to be verified by the Contractor on site.
Do not scale drawings, work to figured dimensions only.

CLIENT
Nationwide

Manchester
Branch Investment Programme

REVISIONS

PROJECT
Nationwide Manchester
74-76 Market Street, M1 1PN

DRAWING
Proposed Floor Plan
Ground Floor

SCALE @ A1	SCALE @ A3	DATE	PROJECT NUMBER	DRAWING NUMBER	REVISION
####	#####	17.08.16	26942	PR-GF	A
DRAWN BY: LJR	CHECKED: -	STATUS: EXISTING			

Photo of Spring Garden Elevation



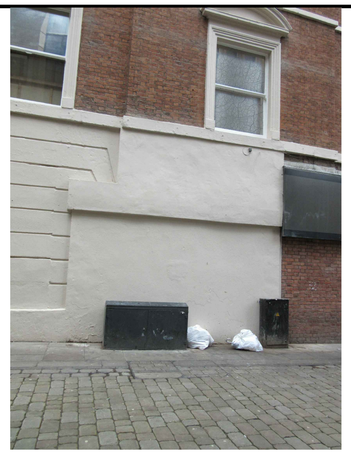






Photo of Market Street Elevation







four architecture
cardiff . edinburgh . london . sheffield

Talbot Chambers
2-6 North Church Street
Sheffield, S1 2DH
0114 249 0944

© This drawing remains the Copyright of Four Architecture and Design. and may not be reproduced in whole or in any part without prior written permission.

NOTE:
All prorietory goods and materials are to be fitted in accordance with manufacturer's instructions, Codes of Practice and British Standards.
All dimensions to be verified by the Contractor on site.
Do not scale drawings, work to figured dimensions only.

CLIENT

Nationwide

Manchester
Branch Investment Programme

REVISIONS

PROJECT
Nationwide Manchester
74-76 Market Street, M1 1PN

DRAWING
Photosheet
Front & Side Elevations

SCALE @ A1	SCALE @ A3	DATE	PROJECT NUMBER	DRAWING NUMBER	REVISION
1:50	1:100	23.02.16	26942	PH-PL	-
DRAWN BY: RP	CHECKED: -	STATUS: PLANNING			